(11) 42-00444 OR 111 Pg 920
LEO & JUDY AMORE

(19) 42-00856 V. 334 Pg 858
PAUL & MARGARET RUSSELL

(20) 42-00897 V.1 Pg 252 V. 157 Pg 525 V. 249 Pg 823
TRUSTEES, ZION METHODIST CEMETERY

(32) 42- V. 373 Pg 332
ZION METHODIST CHURCH

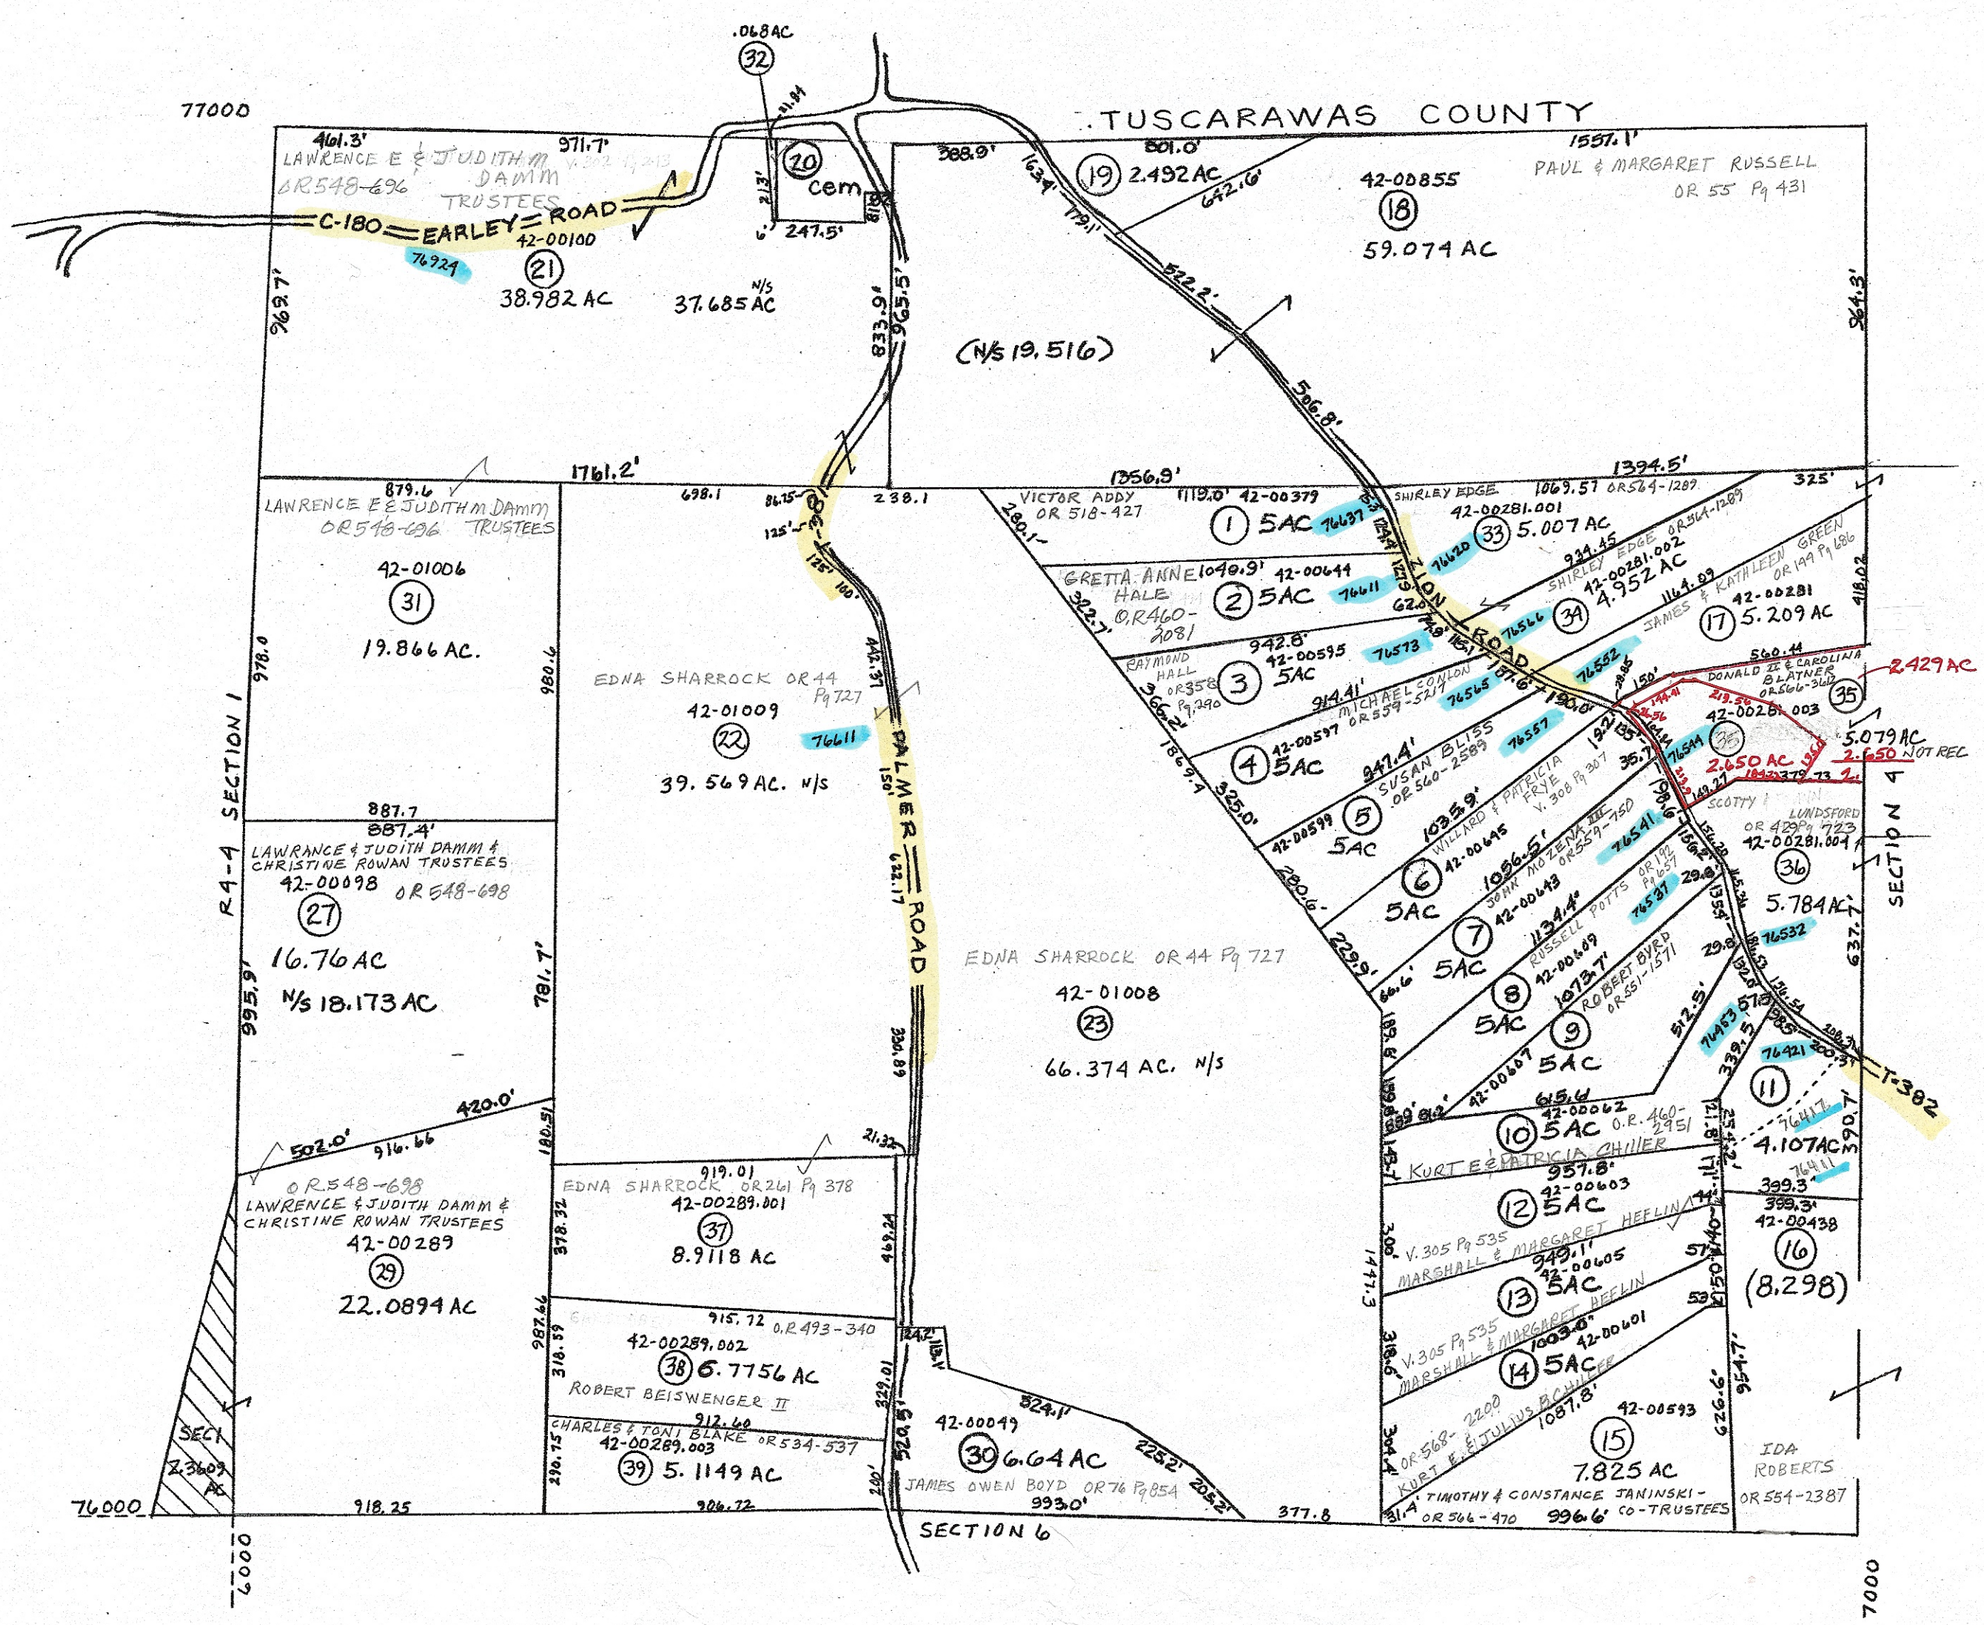

PRELIMINARY
MAPS IN THIS OFFICE ARE FOR TAX PURPOSES ONLY-VERIFY INFO. BY DEED RECORDS

5

DELMAR E. GEORGE
County Engineer
TONY BROWN
County Auditor

HOWARD R KING
- cartographer
UBS '82
Drawn

MER 3-'03 Revised

Aerial Photo
OLD 2-G-29
NEW #2

TAX MAP
WHEELING TOWNSHIP
scale 1"= 400' GUERNSEY COUNTY OHIO

Range	Twp	
3	4	S5

TELEDYNE POST