ELMWOOD SECOND ADDITION

TO THE CITY OF CAMBRIDGE, OHIO

Sept 14th 1912

Scale 1"=100'

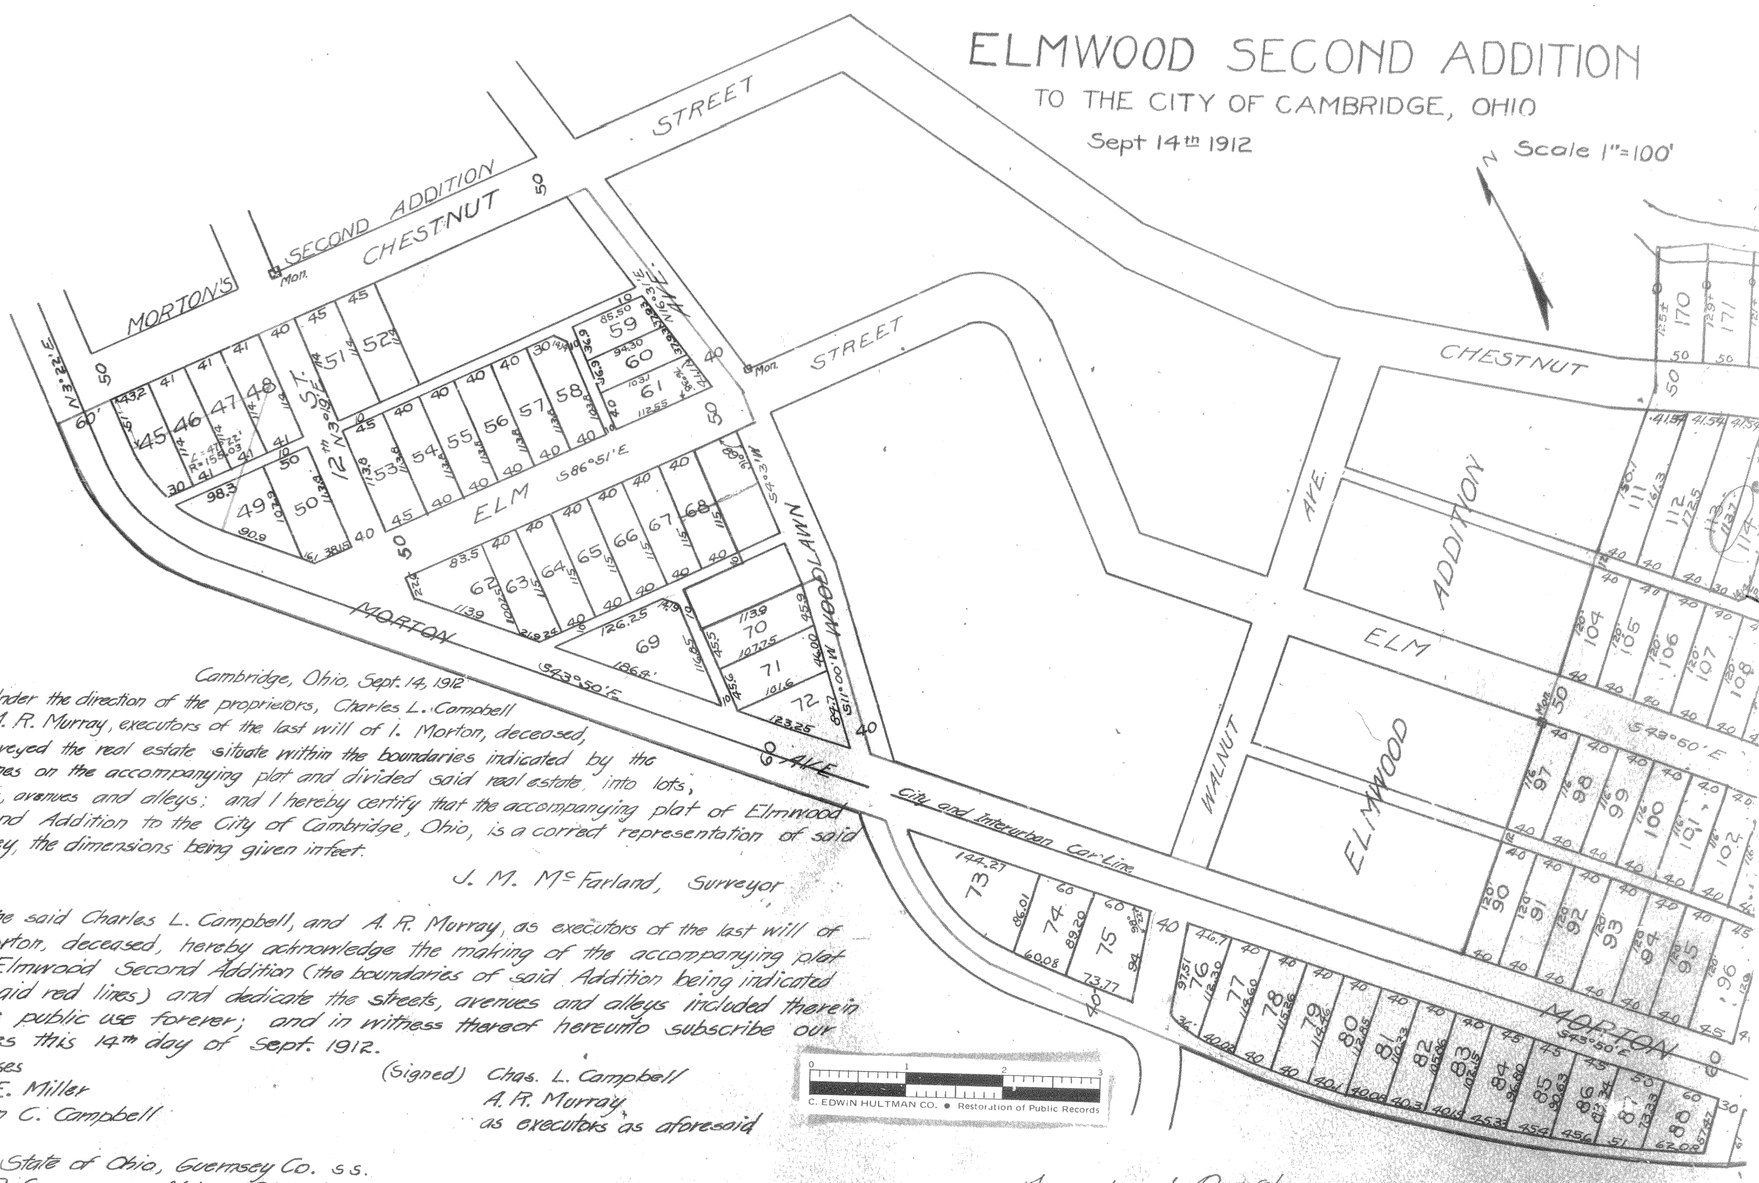

Cambridge, Ohio, Sept. 14, 1912

Under the direction of the proprietors, Charles L. Campbell and A. R. Murray, executors of the last will of I. Morton, deceased, I surveyed the real estate situate within the boundaries indicated by the red lines on the accompanying plat and divided said real estate into lots, streets, avenues and alleys; and I hereby certify that the accompanying plat of Elmwood Second Addition to the City of Cambridge, Ohio, is a correct representation of said survey, the dimensions being given in feet.

J. M. McFarland, Surveyor

The said Charles L. Campbell, and A. R. Murray, as executors of the last will of I. Morton, deceased, hereby acknowledge the making of the accompanying plat of Elmwood Second Addition (the boundaries of said Addition being indicated by said red lines) and dedicate the streets, avenues and alleys included therein to the public use forever; and in witness thereof hereunto subscribe our names this 14th day of Sept. 1912.

Witnesses
Wm E. Miller
Morton C. Campbell

(Signed) Chas. L. Campbell
A. R. Murray
as executors as aforesaid

State of Ohio, Guernsey Co. ss.

Before me, a Notary Public, in and for said County, personally appeared Charles S. Campbell and A. R. Murray, as executors as aforesaid, the proprietors of Elmwood Second Addittion to the City of Cambridge, Ohio, and acknowledged that they did sign the foregoing instrument and that the same is their free act and deed.

In testimony Whereof, I hereunto set my hand and official seal this 14th day of Sept. 1912.

SEAL

(Signed) John Sherman Taylor
Notary Public

I, C. L. Blackburn, clerk of the City of Cambridge, Ohio, do hereby certify that the above plat was approved and accepted by the Council of the City of Cambridge, Ohio, by Ordinance No. 1123 passed the 16th day of Sept. 1912.

C. L. Blackburn,
Clerk of Council.

Transferred Oct 8/12
W. D. Deselm
Fees $1.50 Pd. Audr.
Filed Nov. 26-1912 at 1:30 P.M.
Recorded Nov. 26-1912 Plat Book 9 Page 25
C. W. Carnes Recorder

(16)