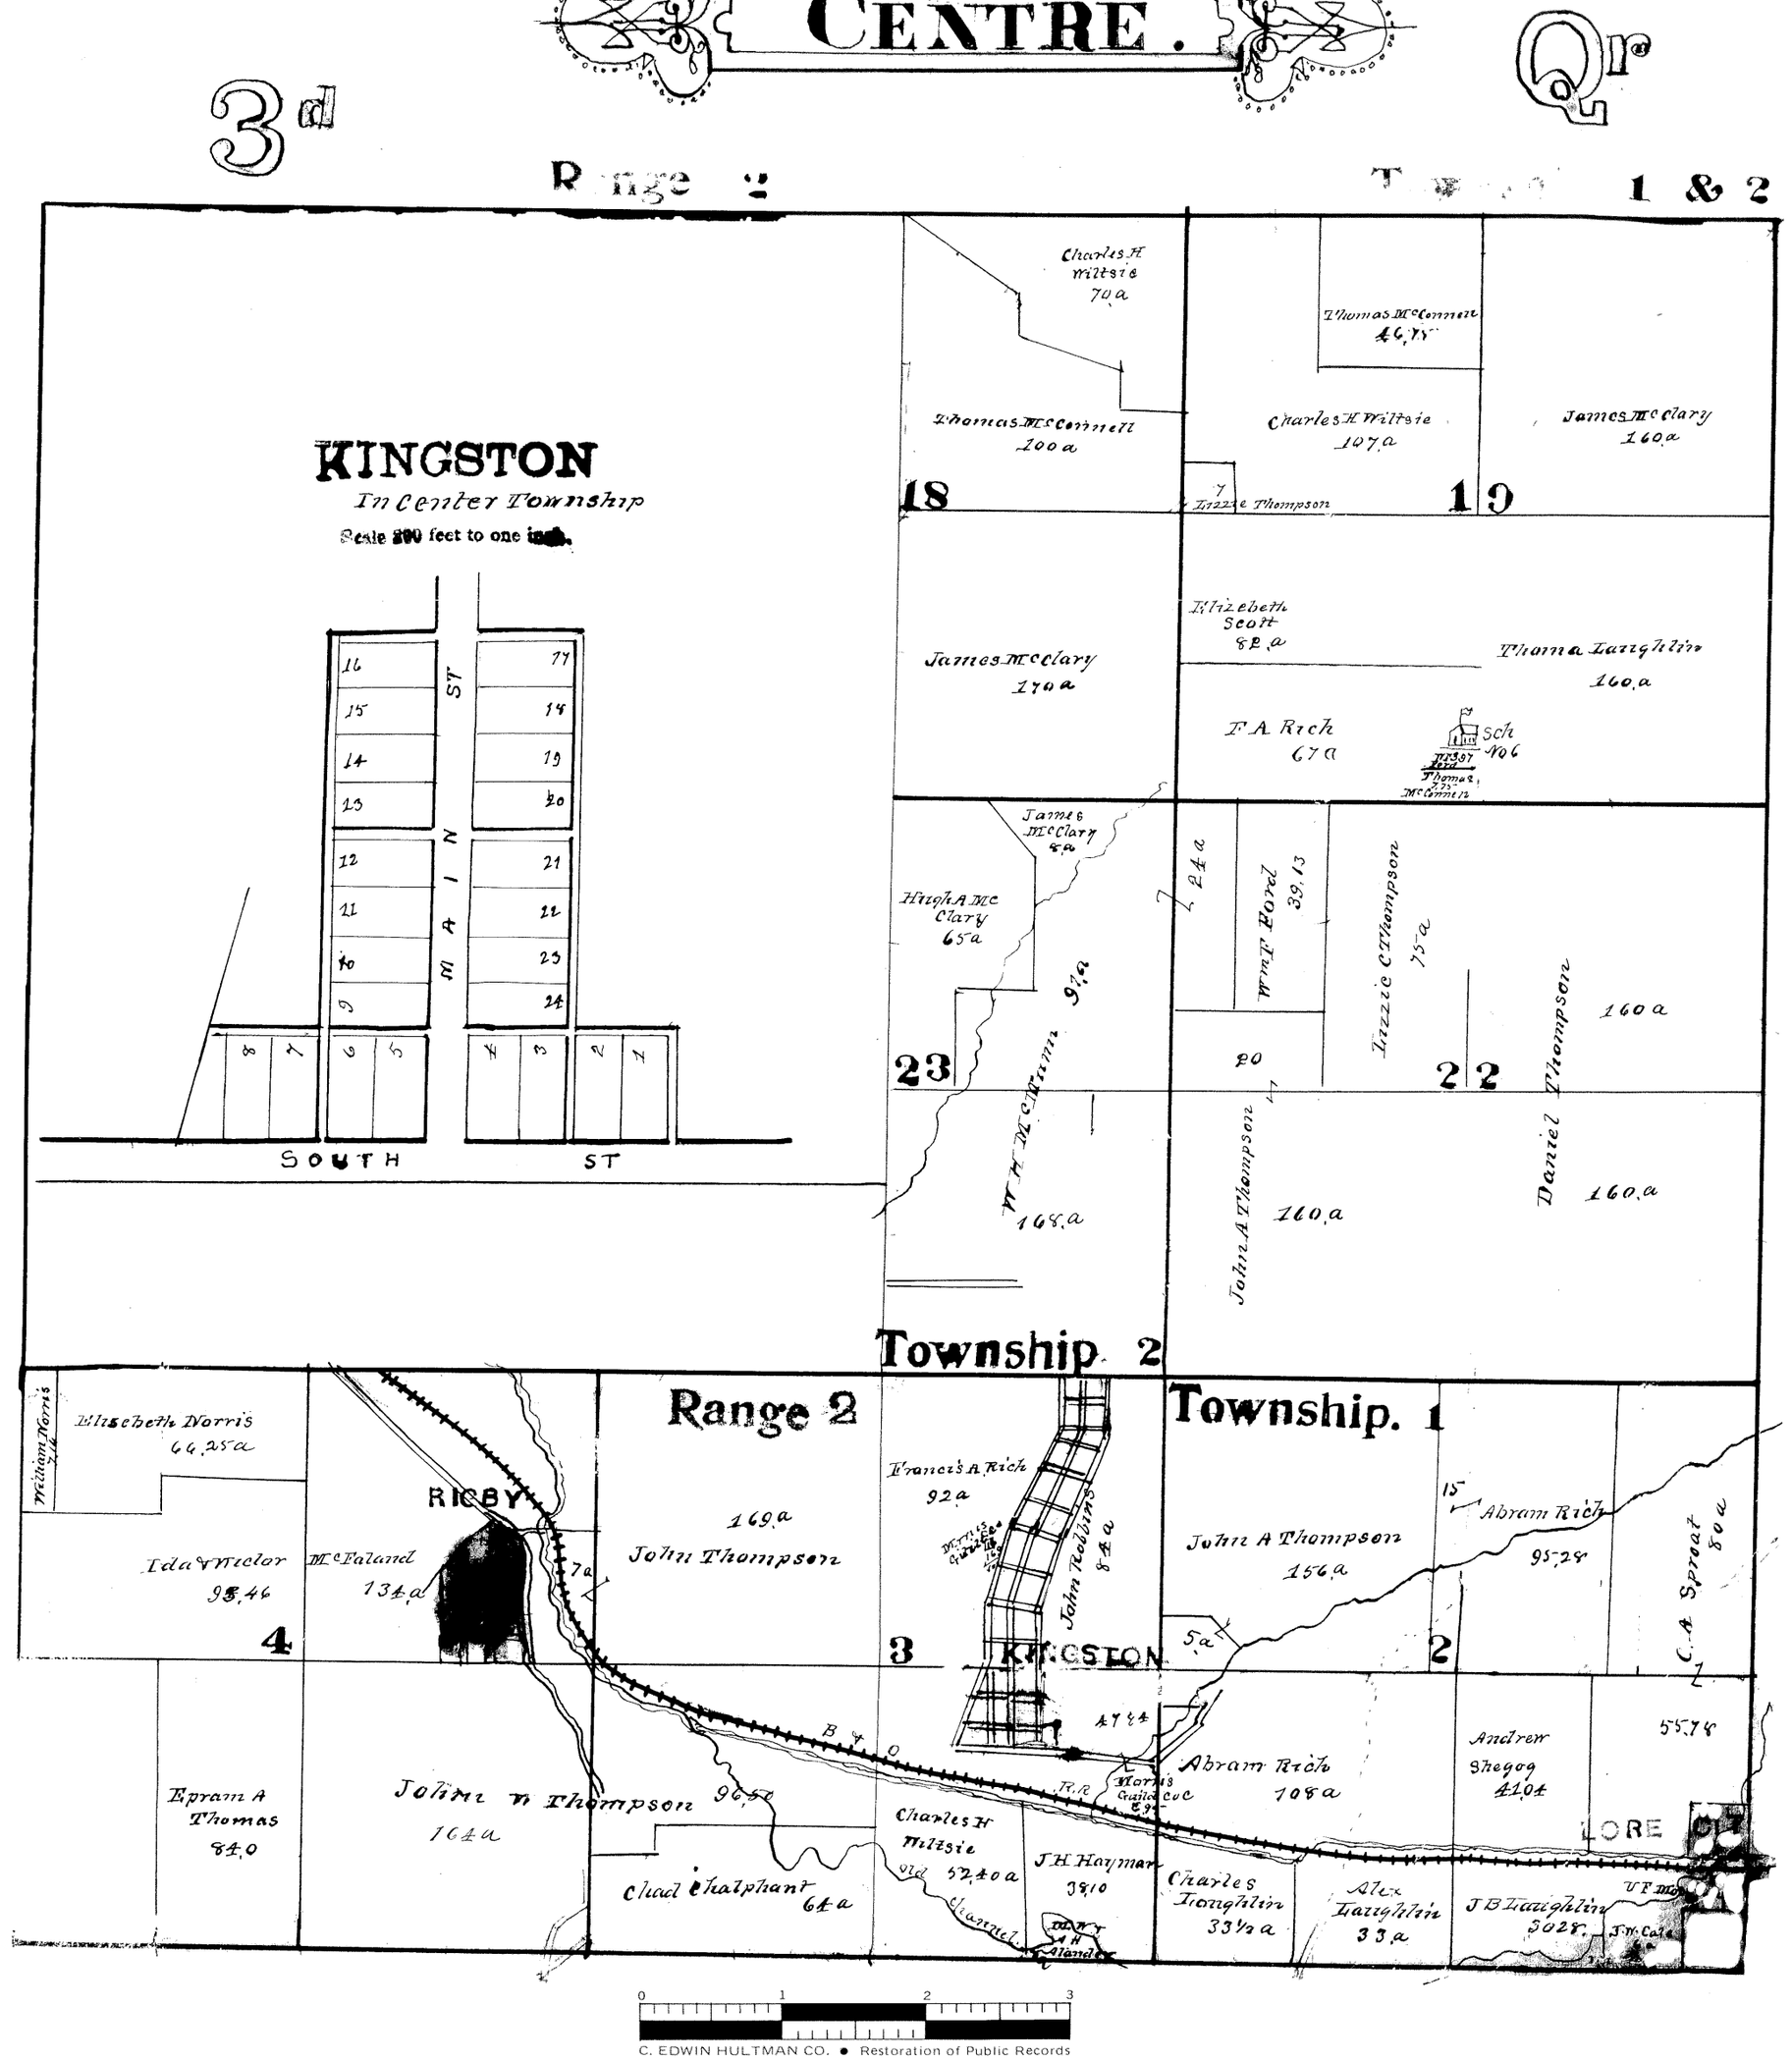
CENTRE.
3d
Qr
Range 2
1 & 2
KINGSTON
In Center Township
Scale 200 feet to one inch.
MAIN ST
SOUTH ST
Charles H Wiltsie 70 a
Thomas McConnell 100 a
Thomas McConnell 46,75
Charles H Wiltsie 107 a
James McClary 160 a
Lizzie Thompson
18
19
James McClary 170 a
Elizabeth Scott 82 a
Thomas Laughlin 160 a
F A Rich 67 a
Sch 106
James McClary 8 a
Hugh A McClary 65 a
24 a
Wm F Ford 39.13
Lizzie C Thompson 75 a
Daniel Thompson 160 a
23
22
W H McCann 97 a
168 a
John A Thompson 160 a
160 a
Township 2
Range 2
Township. 1
Elisabeth Norris 66.25 a
William Norris
RICBY
Ida & Victor 95.46
McFaland 134 a
169 a
John Thompson
Francis A Rich 92 a
John Robbins 84 a
John A Thompson 156 a
Abram Rich 95.28
C A Sproat 80 a
4
3
2
KINGSTON
Abram Rich 108 a
Andrew Shegog 41.04
55.78
Epram A Thomas 84.0
John W Thompson 164 a
96.50
Charles H Wiltsie 52.40 a
J H Hayman 38.10
Charles Laughlin 33½ a
Alex Laughlin 33 a
J B Laughlin 30.28
LORE
Chad Chalphant 64 a
0 1 2 3
C. EDWIN HULTMAN CO. • Restoration of Public Records