# Plat of Mathews Addition to Cambridge

Said Addition begins at a Stone 20 feet North from the N. E. corner of Lot No 2 in McCrackens Addition West end of said Addition Next Newcomerstown Road bears N 31½ E North side of lot 32 bears S 87½ E East end of said addition bears N 3° E Street bears S 88° E Alleys cross at right angles.
The above plat and notes are hereby certified to be correct as surveyed July 28 & 29 A. D. 1871 Robert McKahan Surveyor
The State of Ohio Guernsey County ss } Before me E. C. Riggs Clerk of the Court of Common Pleas in and for said county personally appeared E. W. Mathews and acknowledged the foregoing plat of addition survey to town of Cambridge Guernsey County Ohio as described by the surveyor to be his act and deed and executed by him in conformity to the provisions of the act relating to town Plats this 28th day of March A. D. 1872
E. C. Riggs Clerk Court Com Pleas G. C. O.
Entered and Recorded March 28. 1872 Attest P. T. Suitt Recorder
Transcribed from Record of Deed No 17 page 10

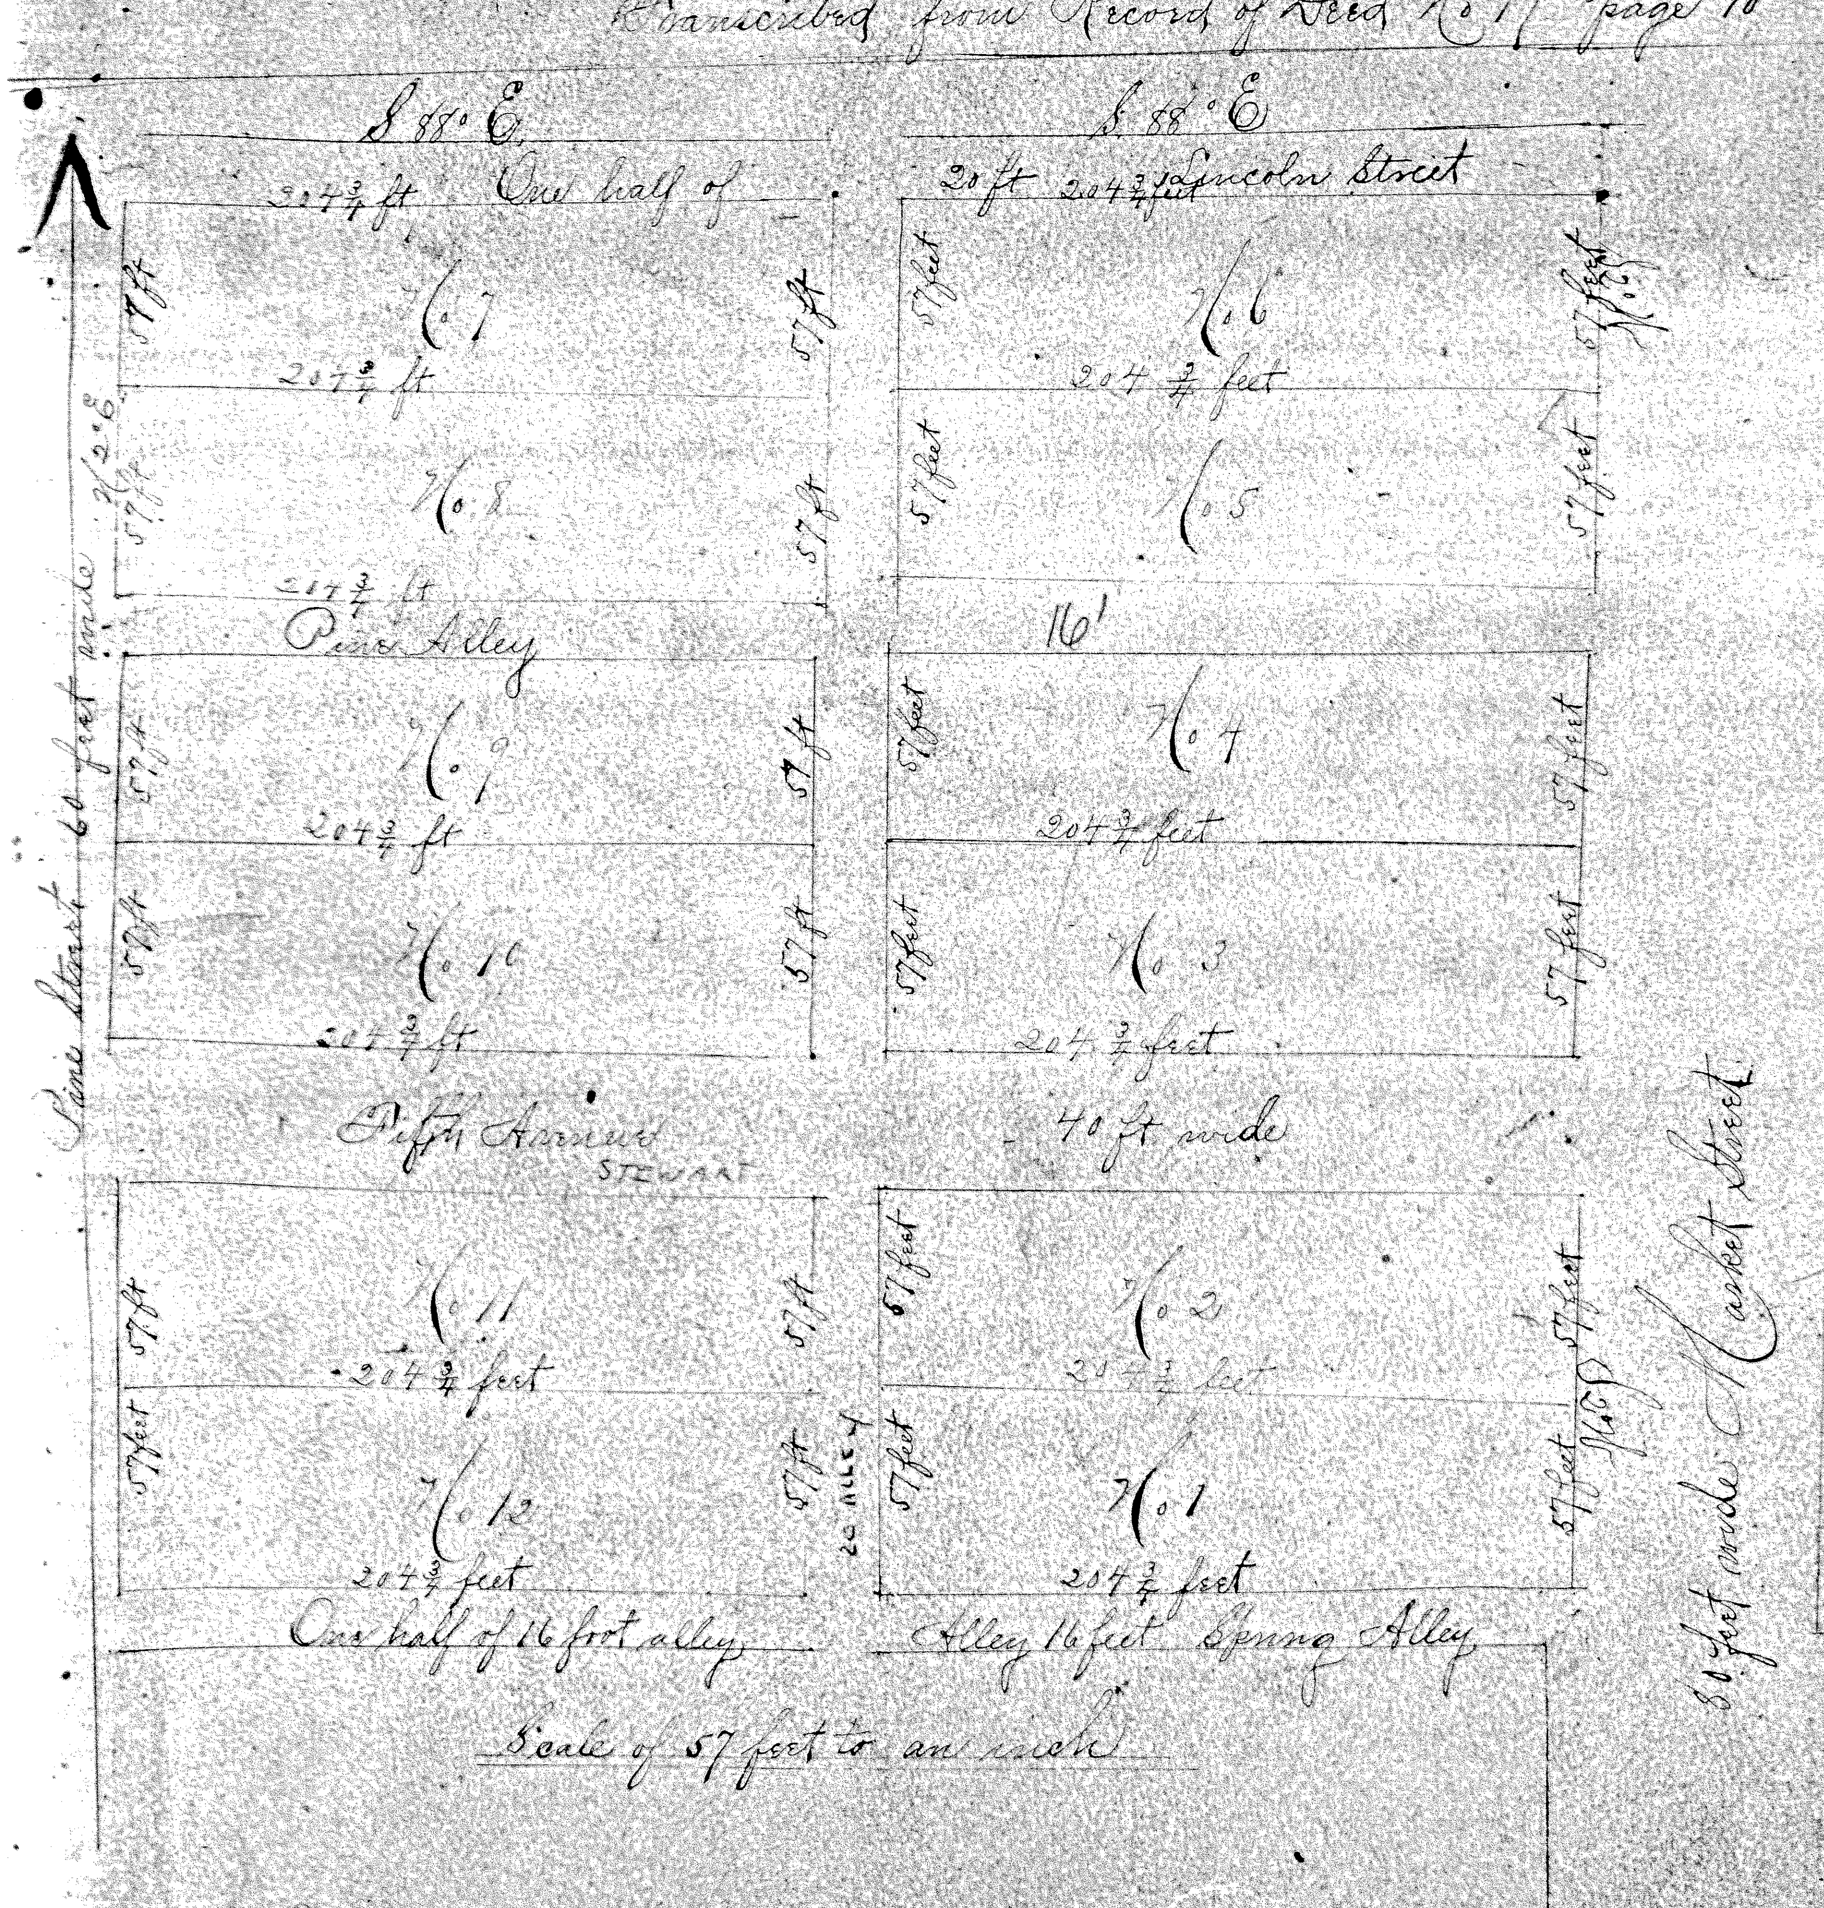


## Stewarts Addition to Cambridge

The State of Ohio Guernsey County ss
Personally appeared before me the undersigned, Elza Enness a Justice of the Peace in and for the county aforesaid William B. Stewart proprietor of Stewarts Addition to the town of Cambridge Guernsey County Ohio and acknowledged the within to be an exact draft of Stewarts addition to said town of Cambridge and that all the lots streets and alleys are to remain of the size numbers and width expressed in the within plat
Attest E. Planfield
Given under my hand and seal this 9th day of July A. D. 1872
Elza Enness J. P. (Seal)

Filed for Record July 16th 1872
Recorded July 23rd 1872
Attest P. E. Suitt Recorder

Transcribed from Deed Records No 17 page 29.