10

Southern Extension of Corporate Limits of Quaker City Ohio.

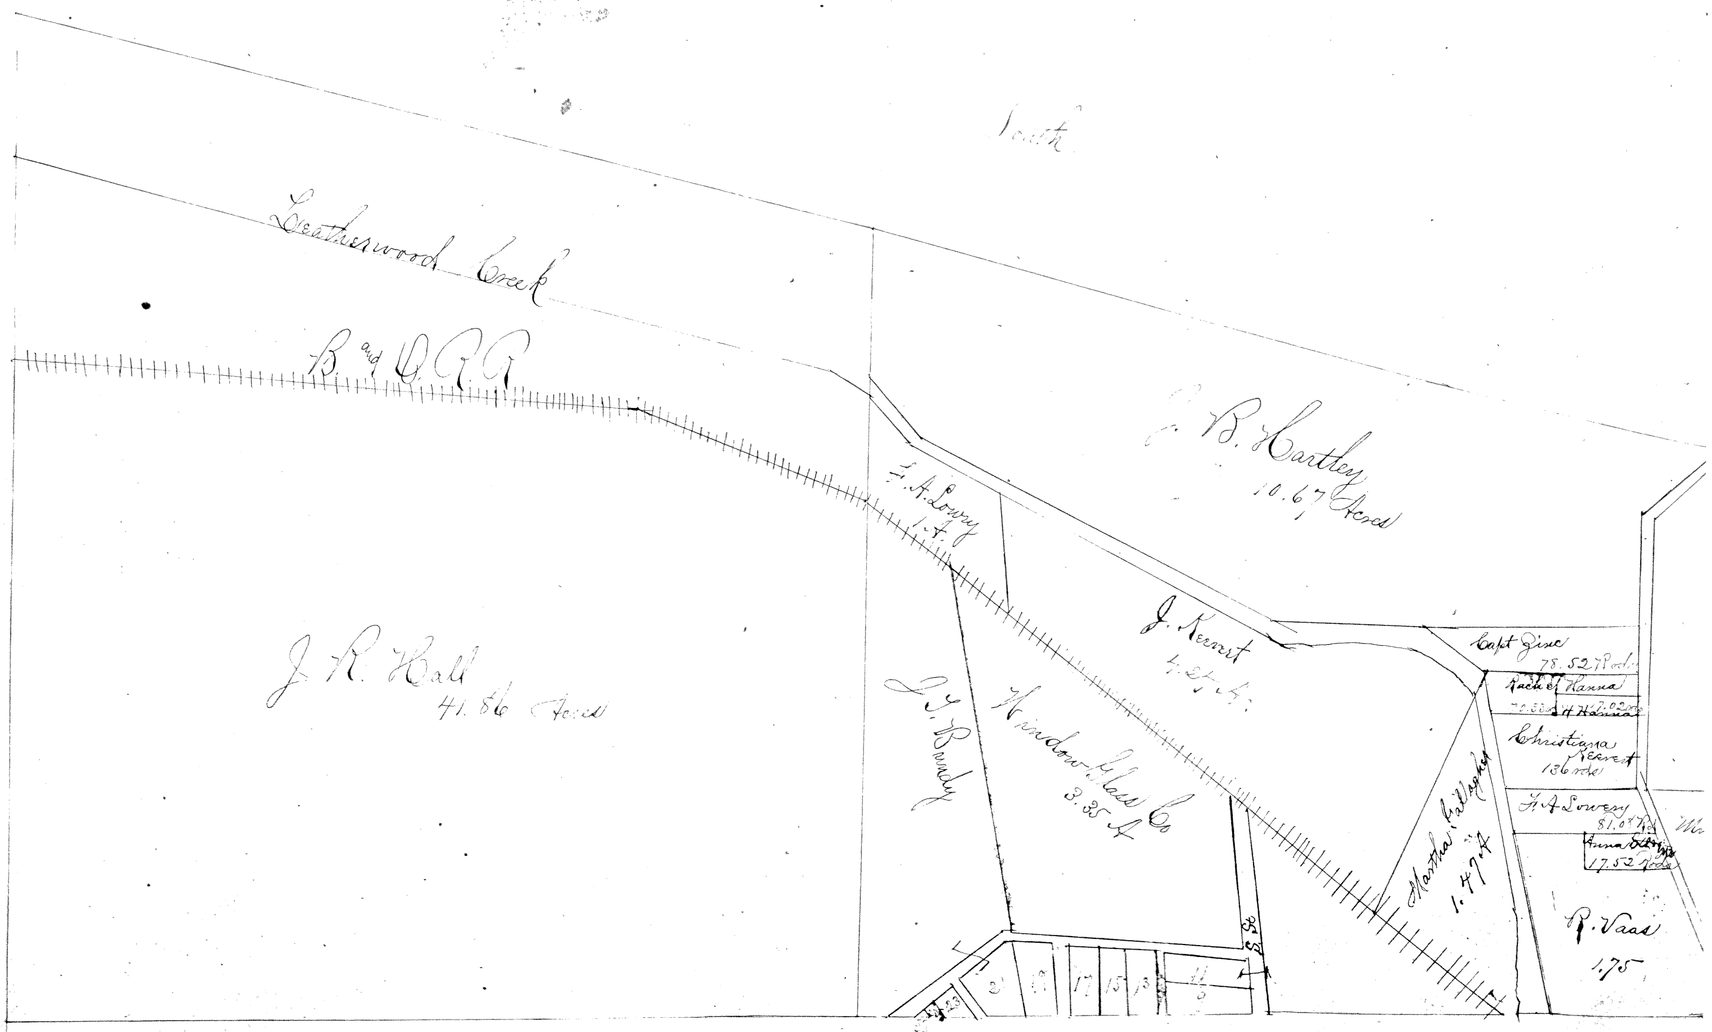

The following is a description of the Southern annex to the Corporation of Quaker City in Millwood Tp Guernsey County Ohio beginning at the north east corner of section nineteen (19) range seven (7) Tp nine (9) or the south east corner of the present corporation limits thence south ninety four (94) rods and three (3) links to a stone south of red Bridge, thence North 76° West two Hundred and fifty one (251) Rods and eleven (11) links to lands now owned by Noah Hartley, thence North thirty two (32) rods and nineteen links more or less to a stone on the south west corner of the present corporation limits containing ninety five acres more or less

I certify the above to be a correct plat and description
Mar 7th 1887
Silas B. Hall Surveyor & Platter

E. B. Hartley	10.67 Acres	a part of W half of N.E. quarter of section	19
Window Glass Co	3.35 "	" " " " " " " " "	"
L. & R. K. Smith	1.65 "	" " " " " " " " "	"
L. Alonzo Lowry	81.04 Rods "	" " " " " " " " "	"
Martha Gallagher	1.47 acres "	" " " " " " " " "	"
Capt. Zinc	49/100 "	" " " " " " " " "	"
N. Hannar	43/100 "	" " " " " " " " "	"
Christina Kennert	85/100 "	" " " " " " " " "	"
A. A. Stevens	10/100 "	" " " " " " " " "	"
P. Vaas	1.75 "	" " " " " " " " "	"
Jane Hartley	12.97 "	A part of E. half of N.W quarter of section	19
Eugeline Lowry	1.10 "	" " " " " " " "	"
J. R. Hall	8.90 "	" " " " " " " "	"
J. R. Hall	41.86 "	" " " " " N.E. " "	"