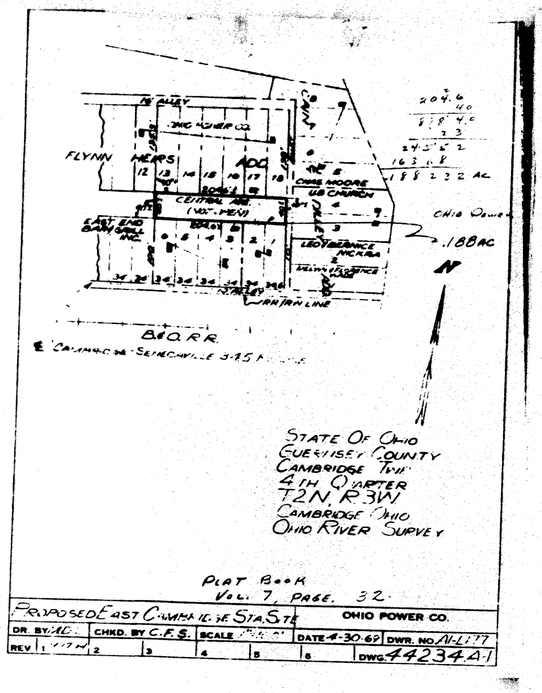

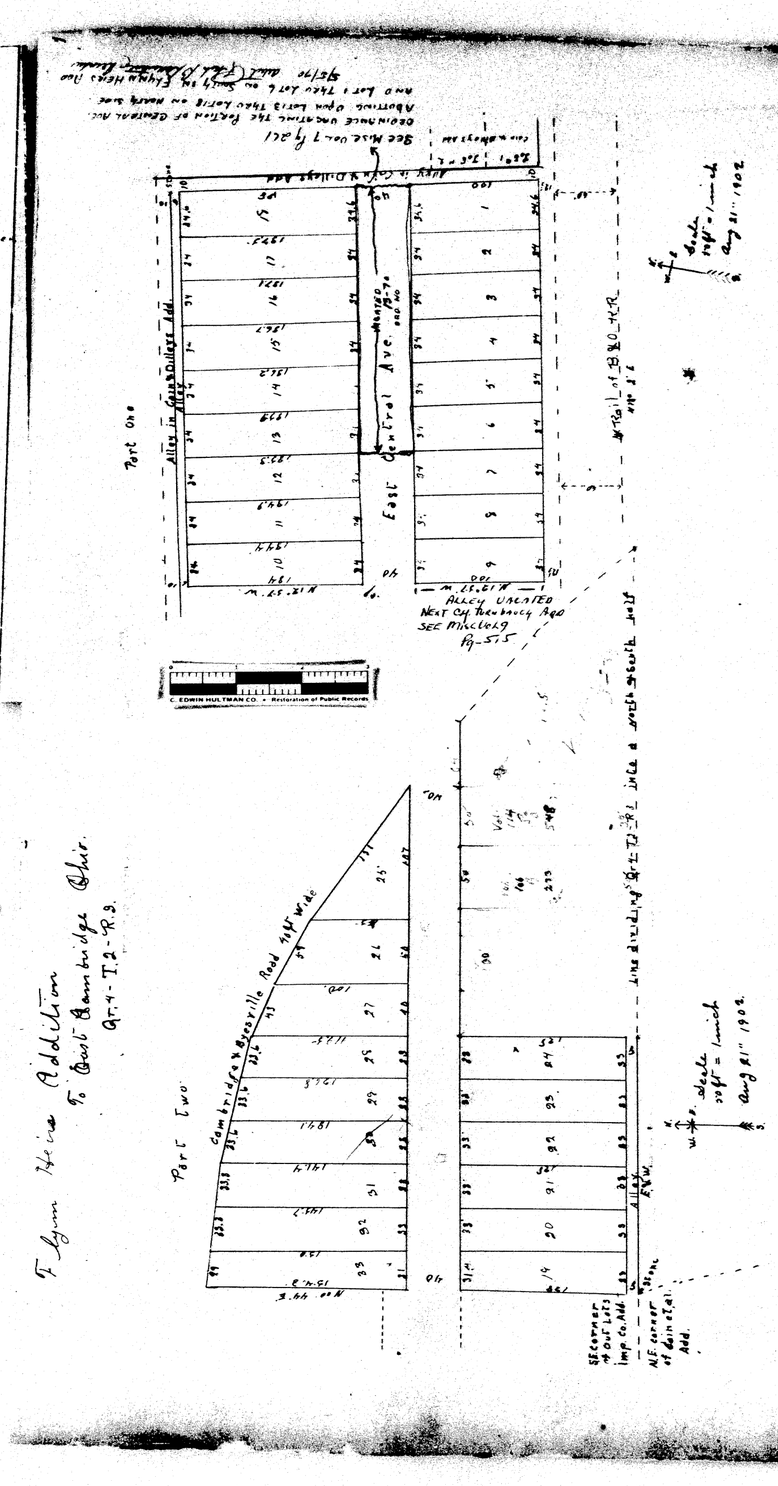

Cambridge, Ohio, Aug. 21 1902. I surveyed the lands represented on this plat under the direction of the proprietors Mary Ann Mallor, James Flynn, John Flynn and Annie Murray and I certify that said plat, with the dimensions marked in feet, is a correct representation of said survey.

W. V. Webster, Surveyor.

Know all men by these Presents, That we Mary Ann Mallor, Patrick Mallor, James Flynn, John Flynn, Jennie Flynn, Annie Murray, Edward A. Murray the owners of the lands delineated on this plat do hereby acknowledge the making of the same to be our free act and deed, and we do hereby dedicate the street, avenues, alleys and other public ways as shown thereon to public use as such forever.

In Testimony whereof we have hereunto set our hands this 22nd day of August, 1902.

Signed and delivered in presence of us:

W. V. Webster (witnesses for Mary Ann Mallor, James Flynn, John Flynn)
E. C. Webster
Harvey Olden
J. S. Miller

Mary Ann Mallor
Patrick Mallor
James Flynn
John Flynn
Jennie Flynn
Annie Murray
E. A. Murray

State of Ohio, Guernsey County ss: Before me a surveyor in and for said county personally appeared the above named Mary Ann Mallor, James Flynn and John Flynn who acknowledged that they did sign the foregoing instrument, and that the same is their free act and deed.

In Testimony whereof, I have hereunto set my hand and official seal at Cambridge, O. this 22nd day of August, 1902.

W. V. Webster
County Surveyor.

=Seal=

State of Ohio, Guernsey County ss:

Before me a Justice of the Peace in and for said county Personally appeared the above named Annie Murray and E. A. Murray husband and wife, who acknowledged that they did sign the foregoing instrument and that the same is their free act and deed, in testimony whereof I have hereunto set my hand and official seal at Danford, Ohio this the 4th day of December, 1902.

J. S. Miller
Justice of the Peace.

Entered Jan. 10th 1903 at 11.8 A.M.
Recorded Jan. 22nd 1903.
Attest: J. C. Crossen - Recorder.