35

SCOTT, ORME & WOODWORTH'S ADDITION TO BYESVILLE, OHIO.

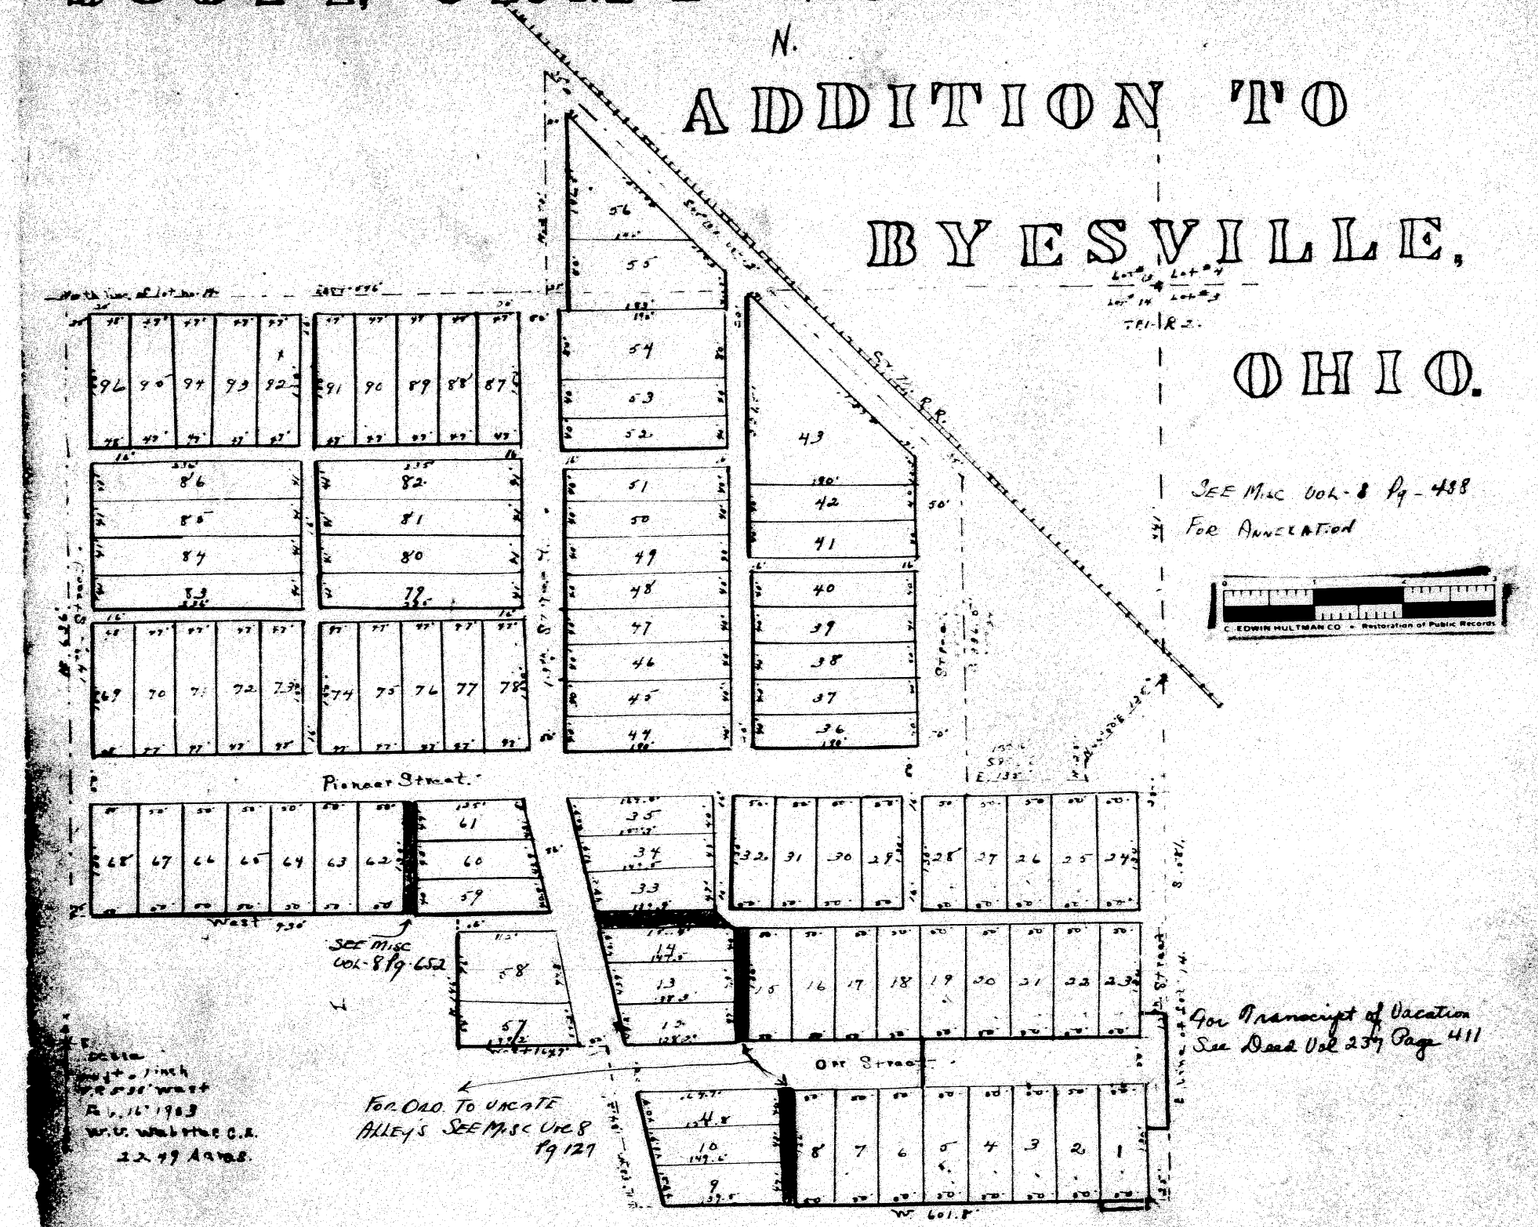

surveyed the lands delineated on this plat under the direction of the proprietors T. W. Scott, R. V. Orme and H. P. Woodworth and I certify this plat with the dimensions marked in feet and fractions thereof, to be a correct representation of said survey.

W. V. Webster, Surveyor.

Know all men by these presence, That, we T. W. Scott, Elizabeth E. Scott, R. V. Orme, Ella Orme, H. P. Woodworth and Ella F. Woodworth, the owners of the lands delineated on this plat do hereby acknowledge the making of the same to be our free act and deed and we do hereby dedicate the streets, alleys and other public ways and grounds as represented on this plat to public use, for travel forever. In testimony whereof, we have hereunto set our hands this 16th day of February 1903.

Mary L. Scott
J. F. Boden
W. V. Webster

R. V. Orme
Ella Orme
T. W. Scott
Elizabeth E. Scott
H. P. Woodworth
Ella F. Woodworth

State of Ohio, Guernsey County, ss.
Before me a Notary Public in and for said County personally appeared the above named T. W. Scott, Elizabeth E. Scott, R. V. Orme, Ella Orme, H. P. Woodworth and Ella F. Woodworth, who acknowledged that they did sign the foregoing instrument and that the same is their free act and deed. In testimony whereof I have hereunto set my hand and official seal at Cambridge, Ohio, this 16th day of February, 1903.

W. V. Webster, Notary Public for Guernsey Co. Ohio.

Filed Feb. 16 1903 at 4.14 P.M. -Seal-
Recorded Mar. 26 1903. — Attest - J. C. Crossen Recorder.