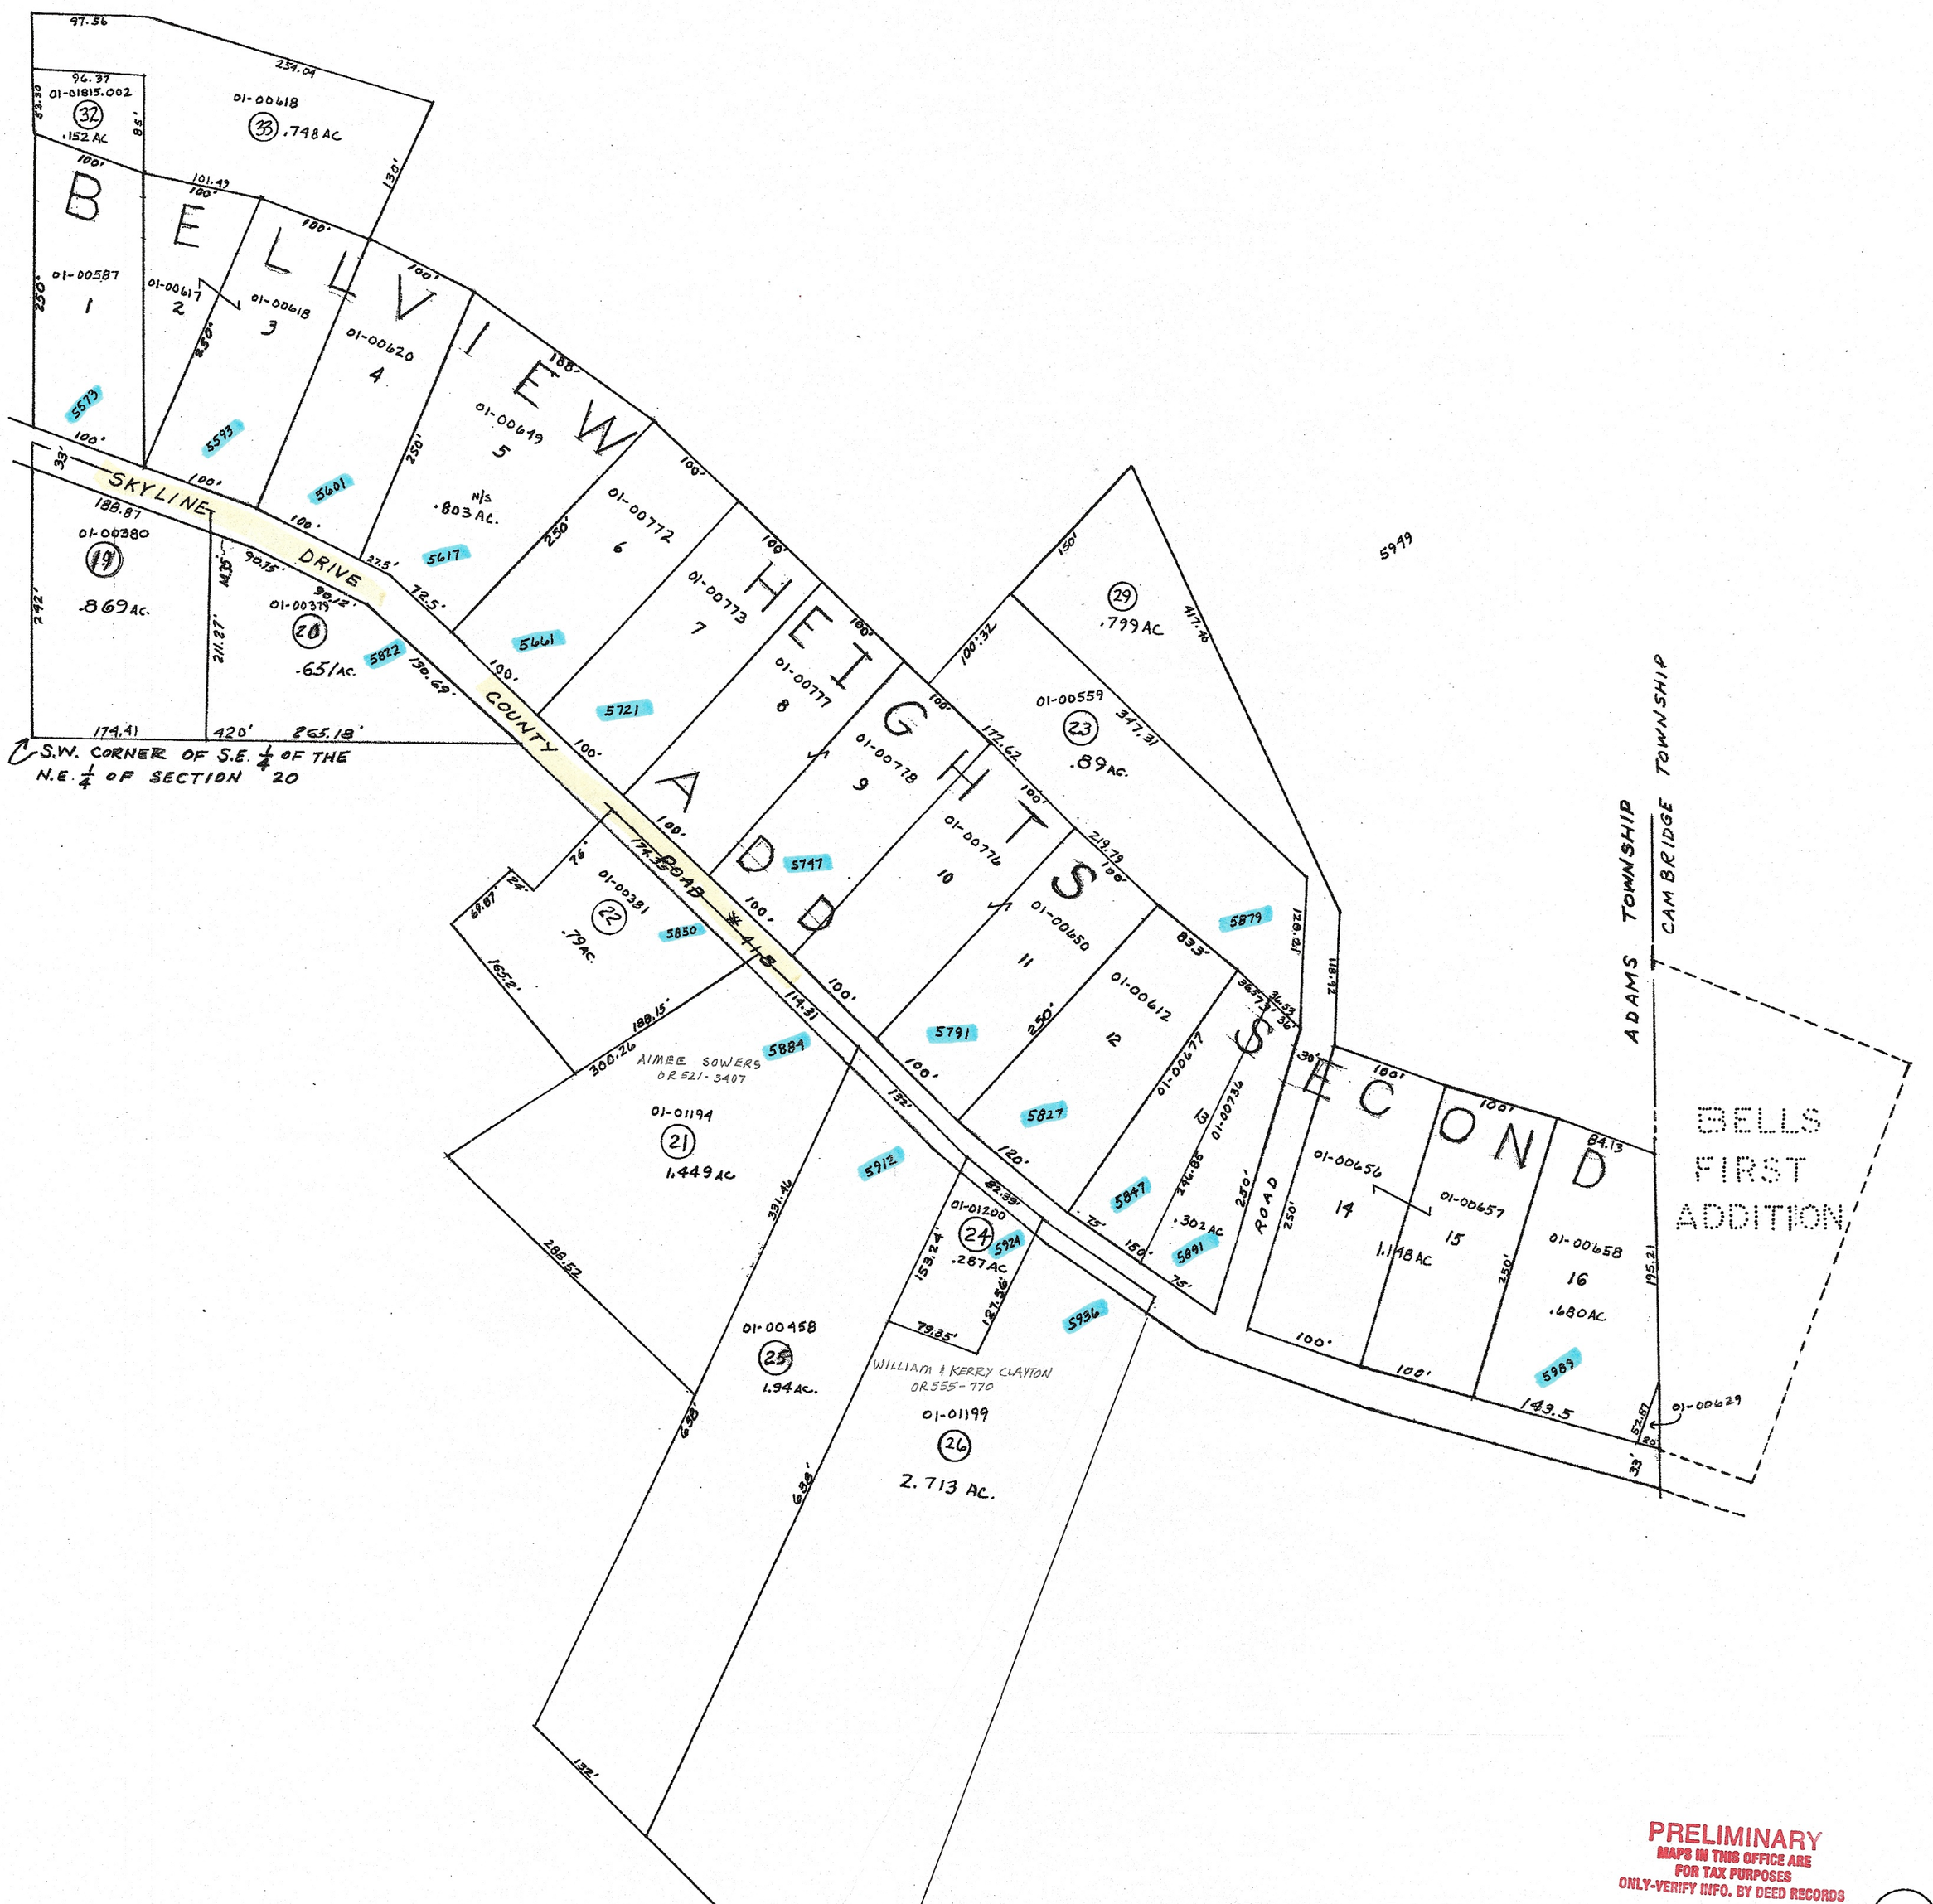


PRELIMINARY
MAPS IN THIS OFFICE ARE FOR TAX PURPOSES ONLY-VERIFY INFO. BY DEED RECORDS

BELLVIEW HEIGHTS SECOND

29

| | | | | | |
|---|---|---|---|---|---|
| LEWIS E. STIPTON<br>GUERNSEY COUNTY AUDITOR | DELMAR E. GEORGE<br>County Engineer<br>TONY BROWN<br>County Auditor | AERIAL PHOTO<br>100' 0' 100'<br>SCALE | TAX MAP<br>ADAMS TWP.<br>GUERNSEY COUNTY OHIO | SHEET NO. RANGE | TWP. |
| DRAWN<br>HOWARD R. KING | REVISED BY MER DATE 9-'05 | | | 4 | 2 20-4 |