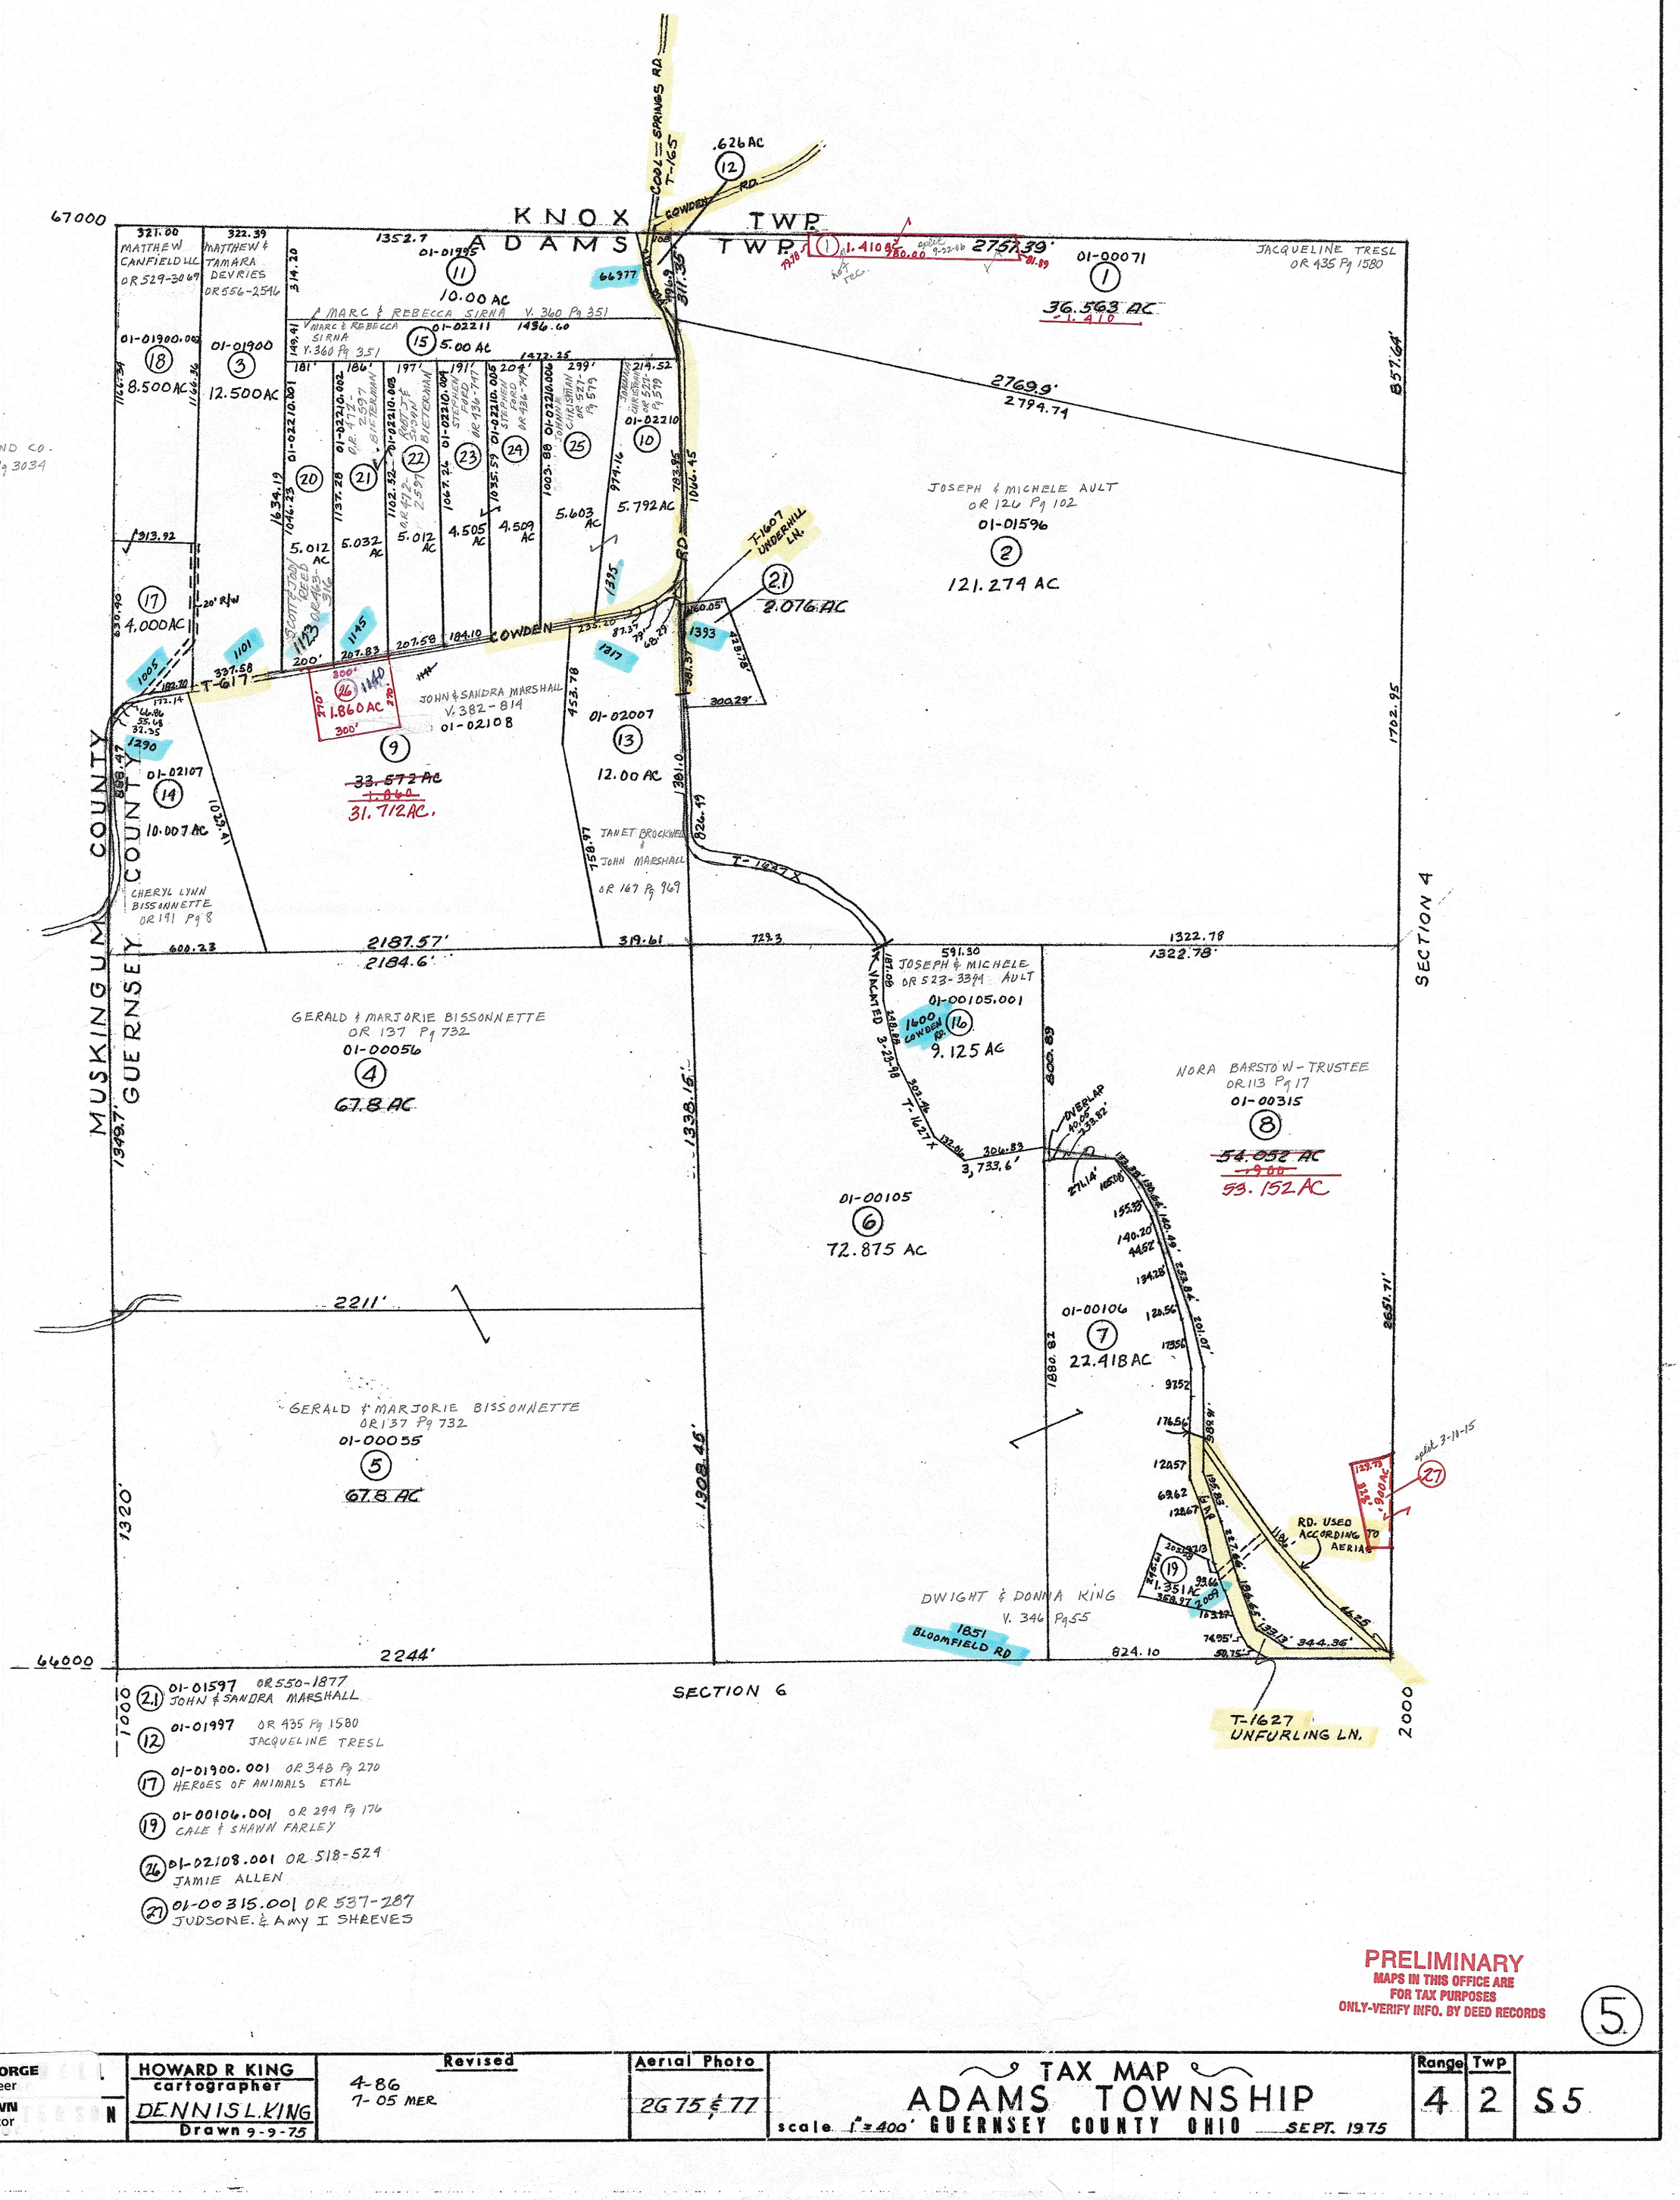

(21) 01-01597 OR 550-1877 JOHN & SANDRA MARSHALL

(12) 01-01997 OR 435 Pg 1580 JACQUELINE TRESL

(17) 01-01900.001 OR 348 Pg 270 HEROES OF ANIMALS ETAL

(19) 01-00106.001 OR 294 Pg 176 CALE & SHAWN FARLEY

(26) 01-02108.001 OR 518-529 JAMIE ALLEN

(27) 01-00315.001 OR 537-287 JUDSONE. & Amy I SHREVES

PRELIMINARY
MAPS IN THIS OFFICE ARE FOR TAX PURPOSES ONLY-VERIFY INFO. BY DEED RECORDS

5

DELMAR E. GEORGE
County Engineer
TONY BROWN
County Auditor

HOWARD R KING
cartographer
DENNIS L. KING
Drawn 9-9-75

Revised
4-86
7-05 MER

Aerial Photo
2G 75 & 77

TAX MAP
ADAMS TOWNSHIP
scale 1"=400' GUERNSEY COUNTY OHIO SEPT. 1975

Range 4 | Twp 2 | S5

POST 2369-1a