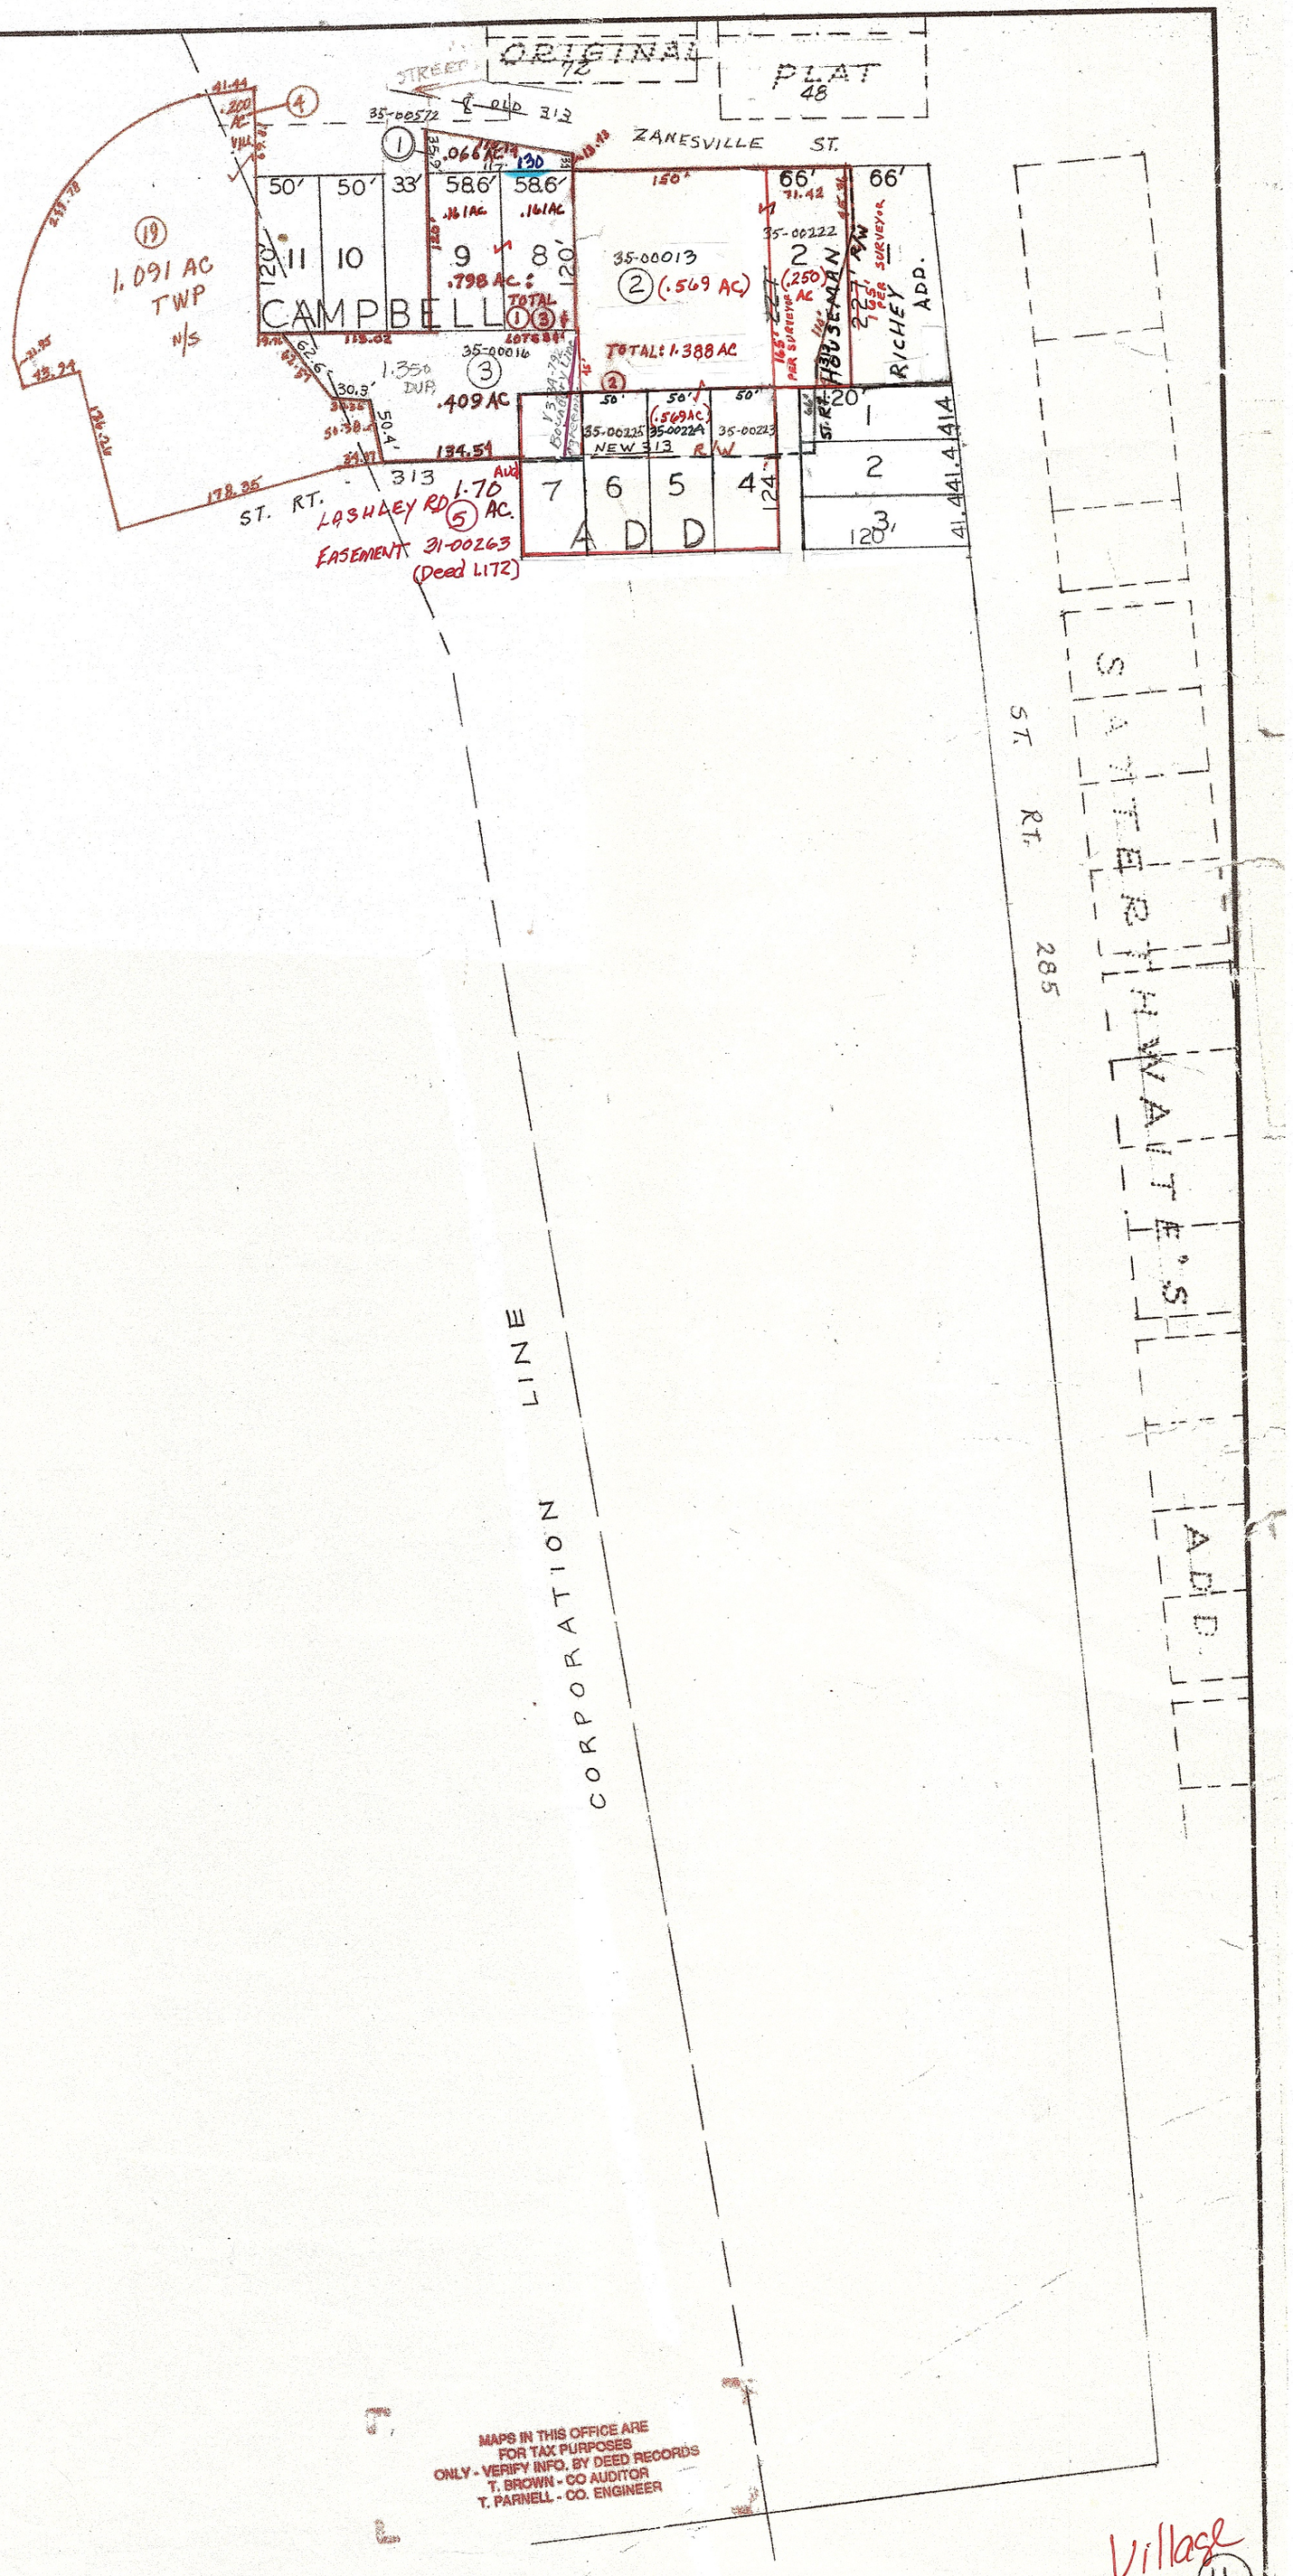

MAPS IN THIS OFFICE ARE FOR TAX PURPOSES ONLY - VERIFY INFO. BY DEED RECORDS
T. BROWN - CO AUDITOR
T. PARNELL - CO. ENGINEER

Village
11

PRELIMINARY

HOUSEMAN & RICHEY ADD. PLAT BK.4-PG 16
CAMPBELL ADD. PLAT BK. 8 - PG. 20

LEWIS EDWARD TIPTON
GUERNSEY COUNTY AUDITOR

DRAWN: HOWARD R. KING

REVISED: BY - MER 8-15 | DATE 6-25-73

AERIAL PHOTO

100' 0' 100'
SCALE

TAX MAP

SENECAVILLE CORP-RICHLAND TWP.

GUERNSEY COUNTY OHIO

SHEET NO. RANGE	TWP.	
2	1	S 22-1