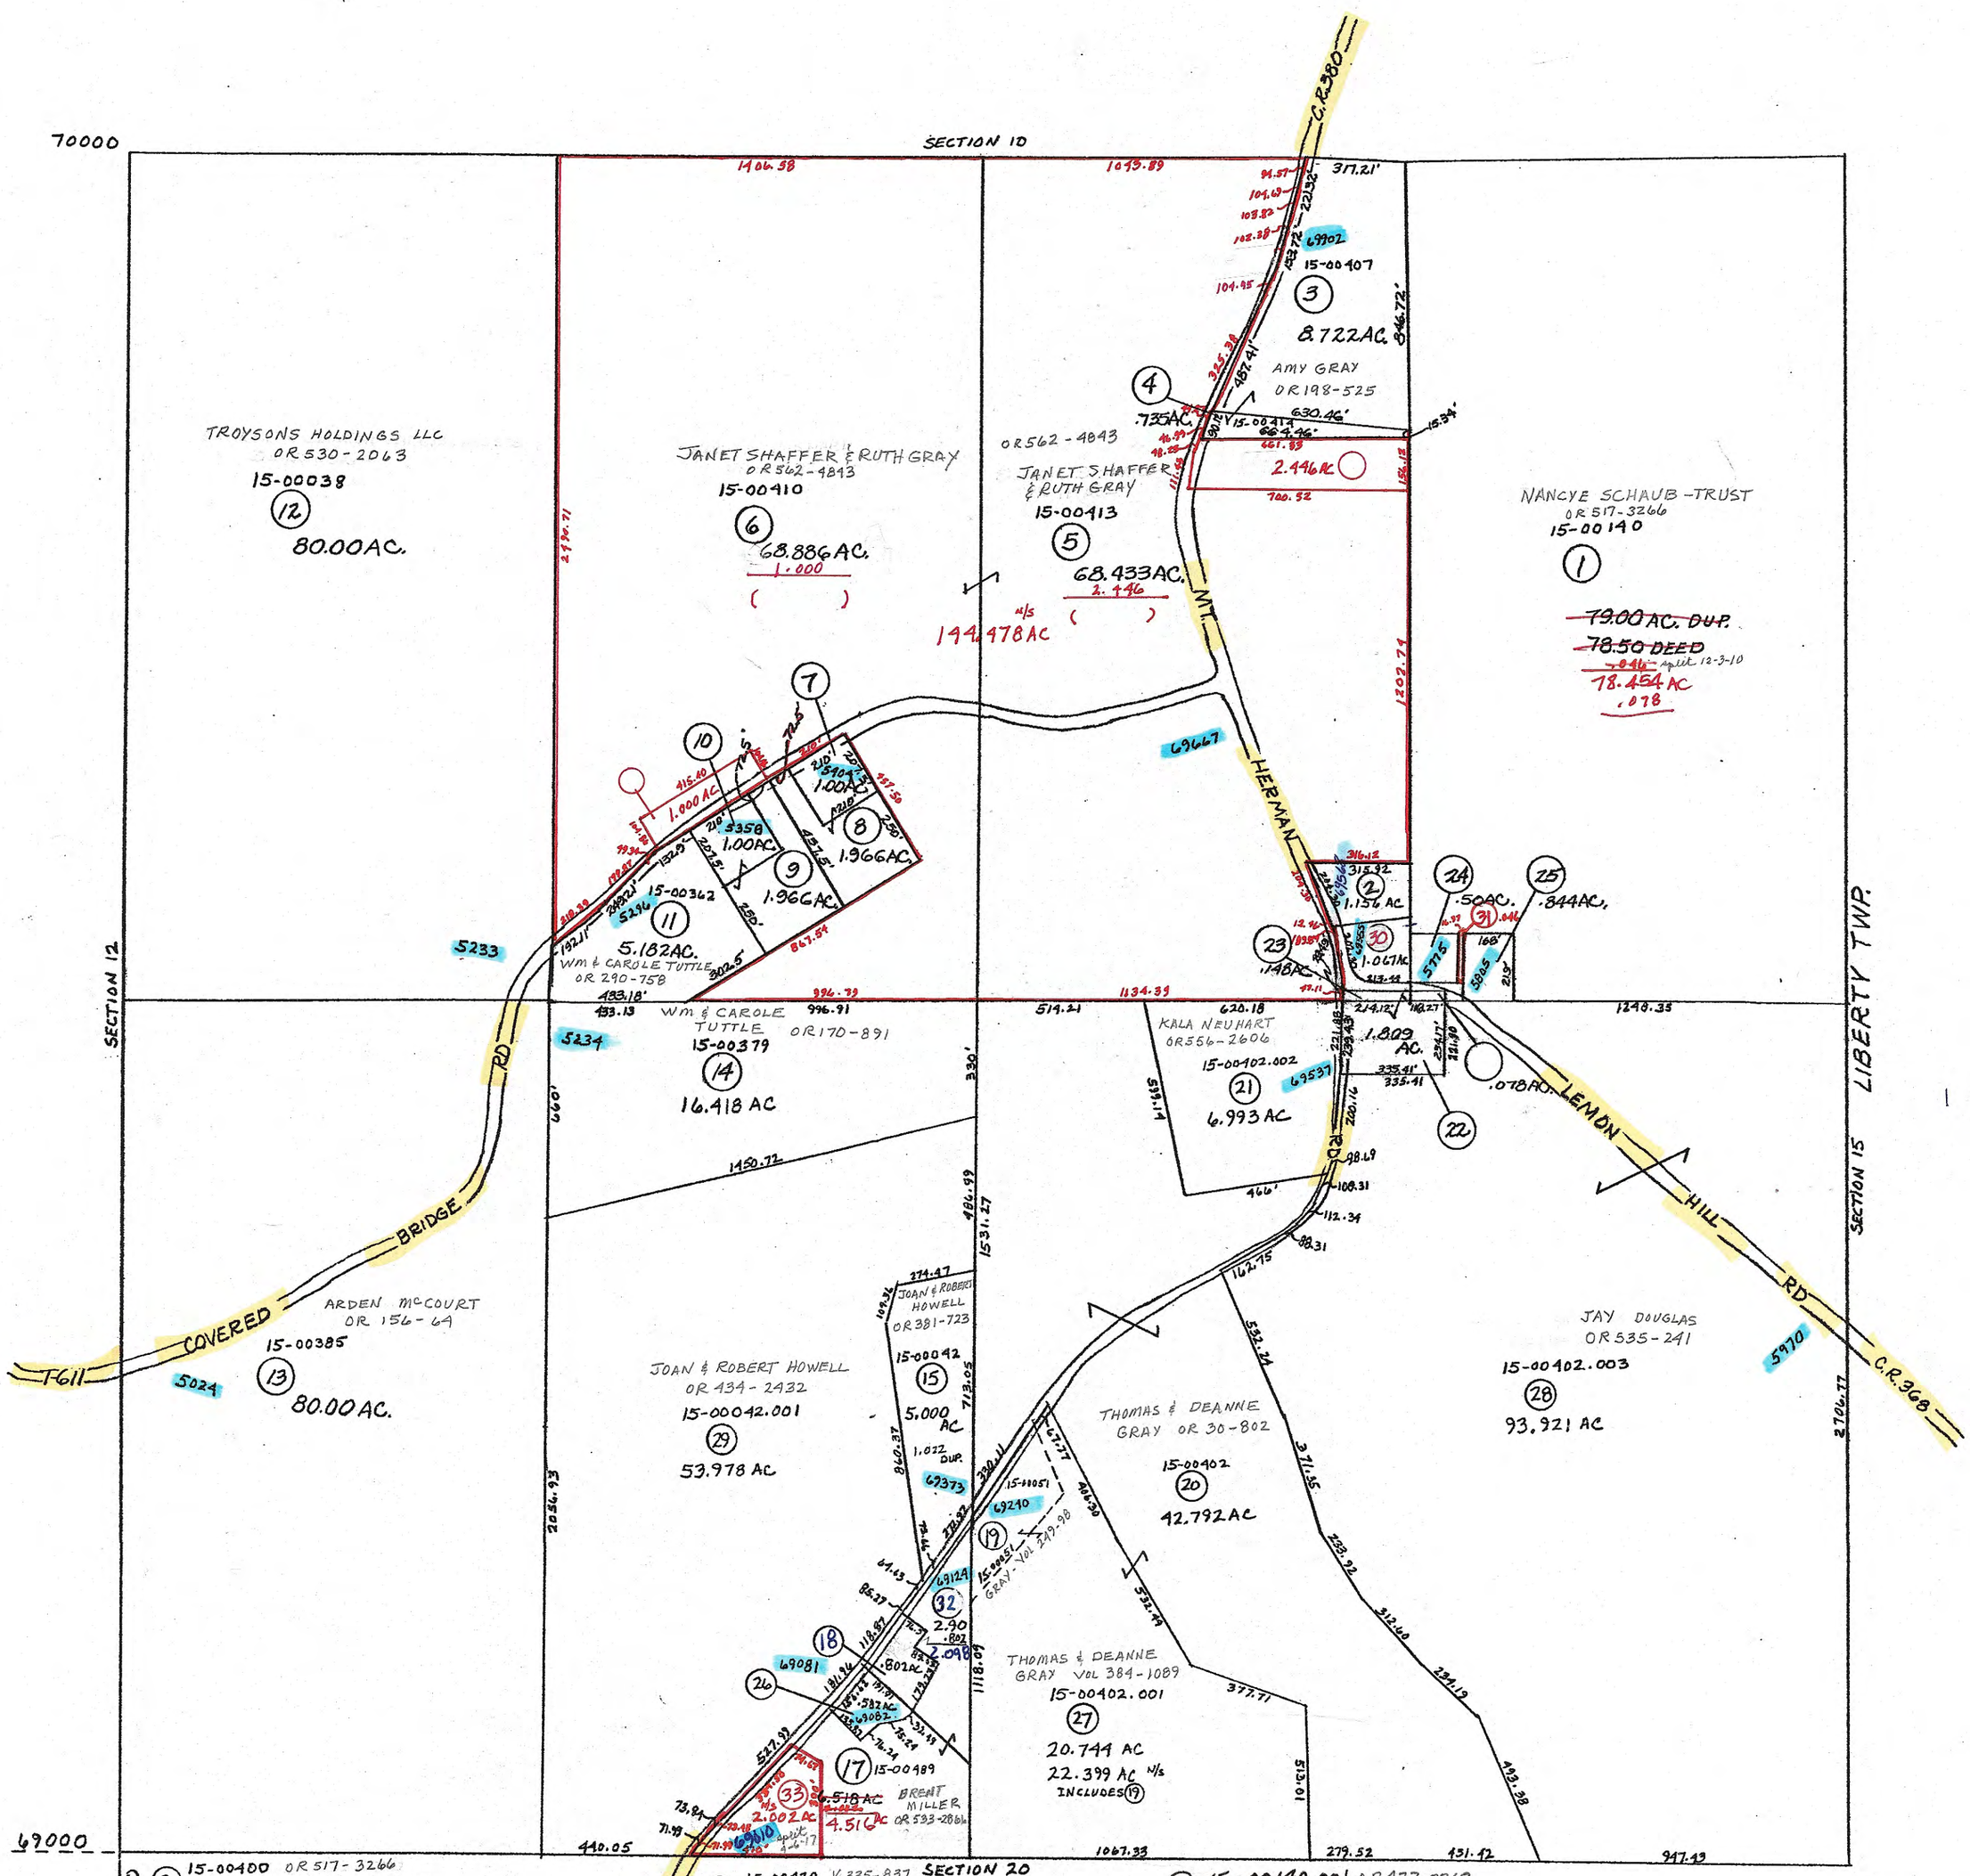

(2) 15-00400 OR 517-3266 NANCYE SCHAUB-TRUSTEE

(7) 15-00146 VOL. 315-850 JANET SHAFFER

(8) 15-00409 VOL. 336-318 JANET SHAFFER

(9) 15-00411 OR 89-294 ROBERT & RUTH GRAY

(10) 15-00050 OR 89-294 ROBERT & RUTH GRAY

(18) 15-00116 OR 533-2866-2870 GLENE & ALLEEN MILLER TR.

(22) 15-00420 V. 335-837 TRUSTEES OF KNOX TWP

(23) 15-00401 V. 335-835 TRUSTEES OF KNOX TWP

(24) 15-00415 V. 37-132 MT. HERMON CHURCH

(25) 15-00117 OR 411-28 MT. HERMON PRESBYTERIAN CHURCH

(26) 15-00490 V. 364-317 BRENT & JUDY MILLER

(30) 15-00400.001 OR 569-5264 TIFFANY NEALEY

(31) 15-00140.001 O.R. 477-2269 MT. HERMON PRESBYTERIAN CHURCH

(32) 15-00116.001 OR 533-2866-2870 BRENT E. MILLER

(33) 15-00489.001 OR 546-2579 WARREN, CLARKE C & NATALIE D

PRELIMINARY
MAPS IN THIS OFFICE ARE FOR TAX PURPOSES ONLY-VERIFY INFO. BY DEED RECORDS

11

DELMAR E. GEORGE County Engineer TONY BROWN County Auditor	HOWARD R KING cartographer BMF Drawn 1-83	MER 7-'09 Revised	Aerial Photo 2GG 23	TAX MAP KNOX TWP. scale 1" = 400' GUERNSEY COUNTY OHIO	Range 4	Twp 3	S11

TELEDYNE POST