


- ② 20-01341 BONDS CEMETERY 1855
(.10 AC)
- ③ 20-00072 ROBERT & DONNA BOND VOL 288-578
(.75 AC)
- ⑦ 20-00650 BRADEN TURBYFILL OR 513-930

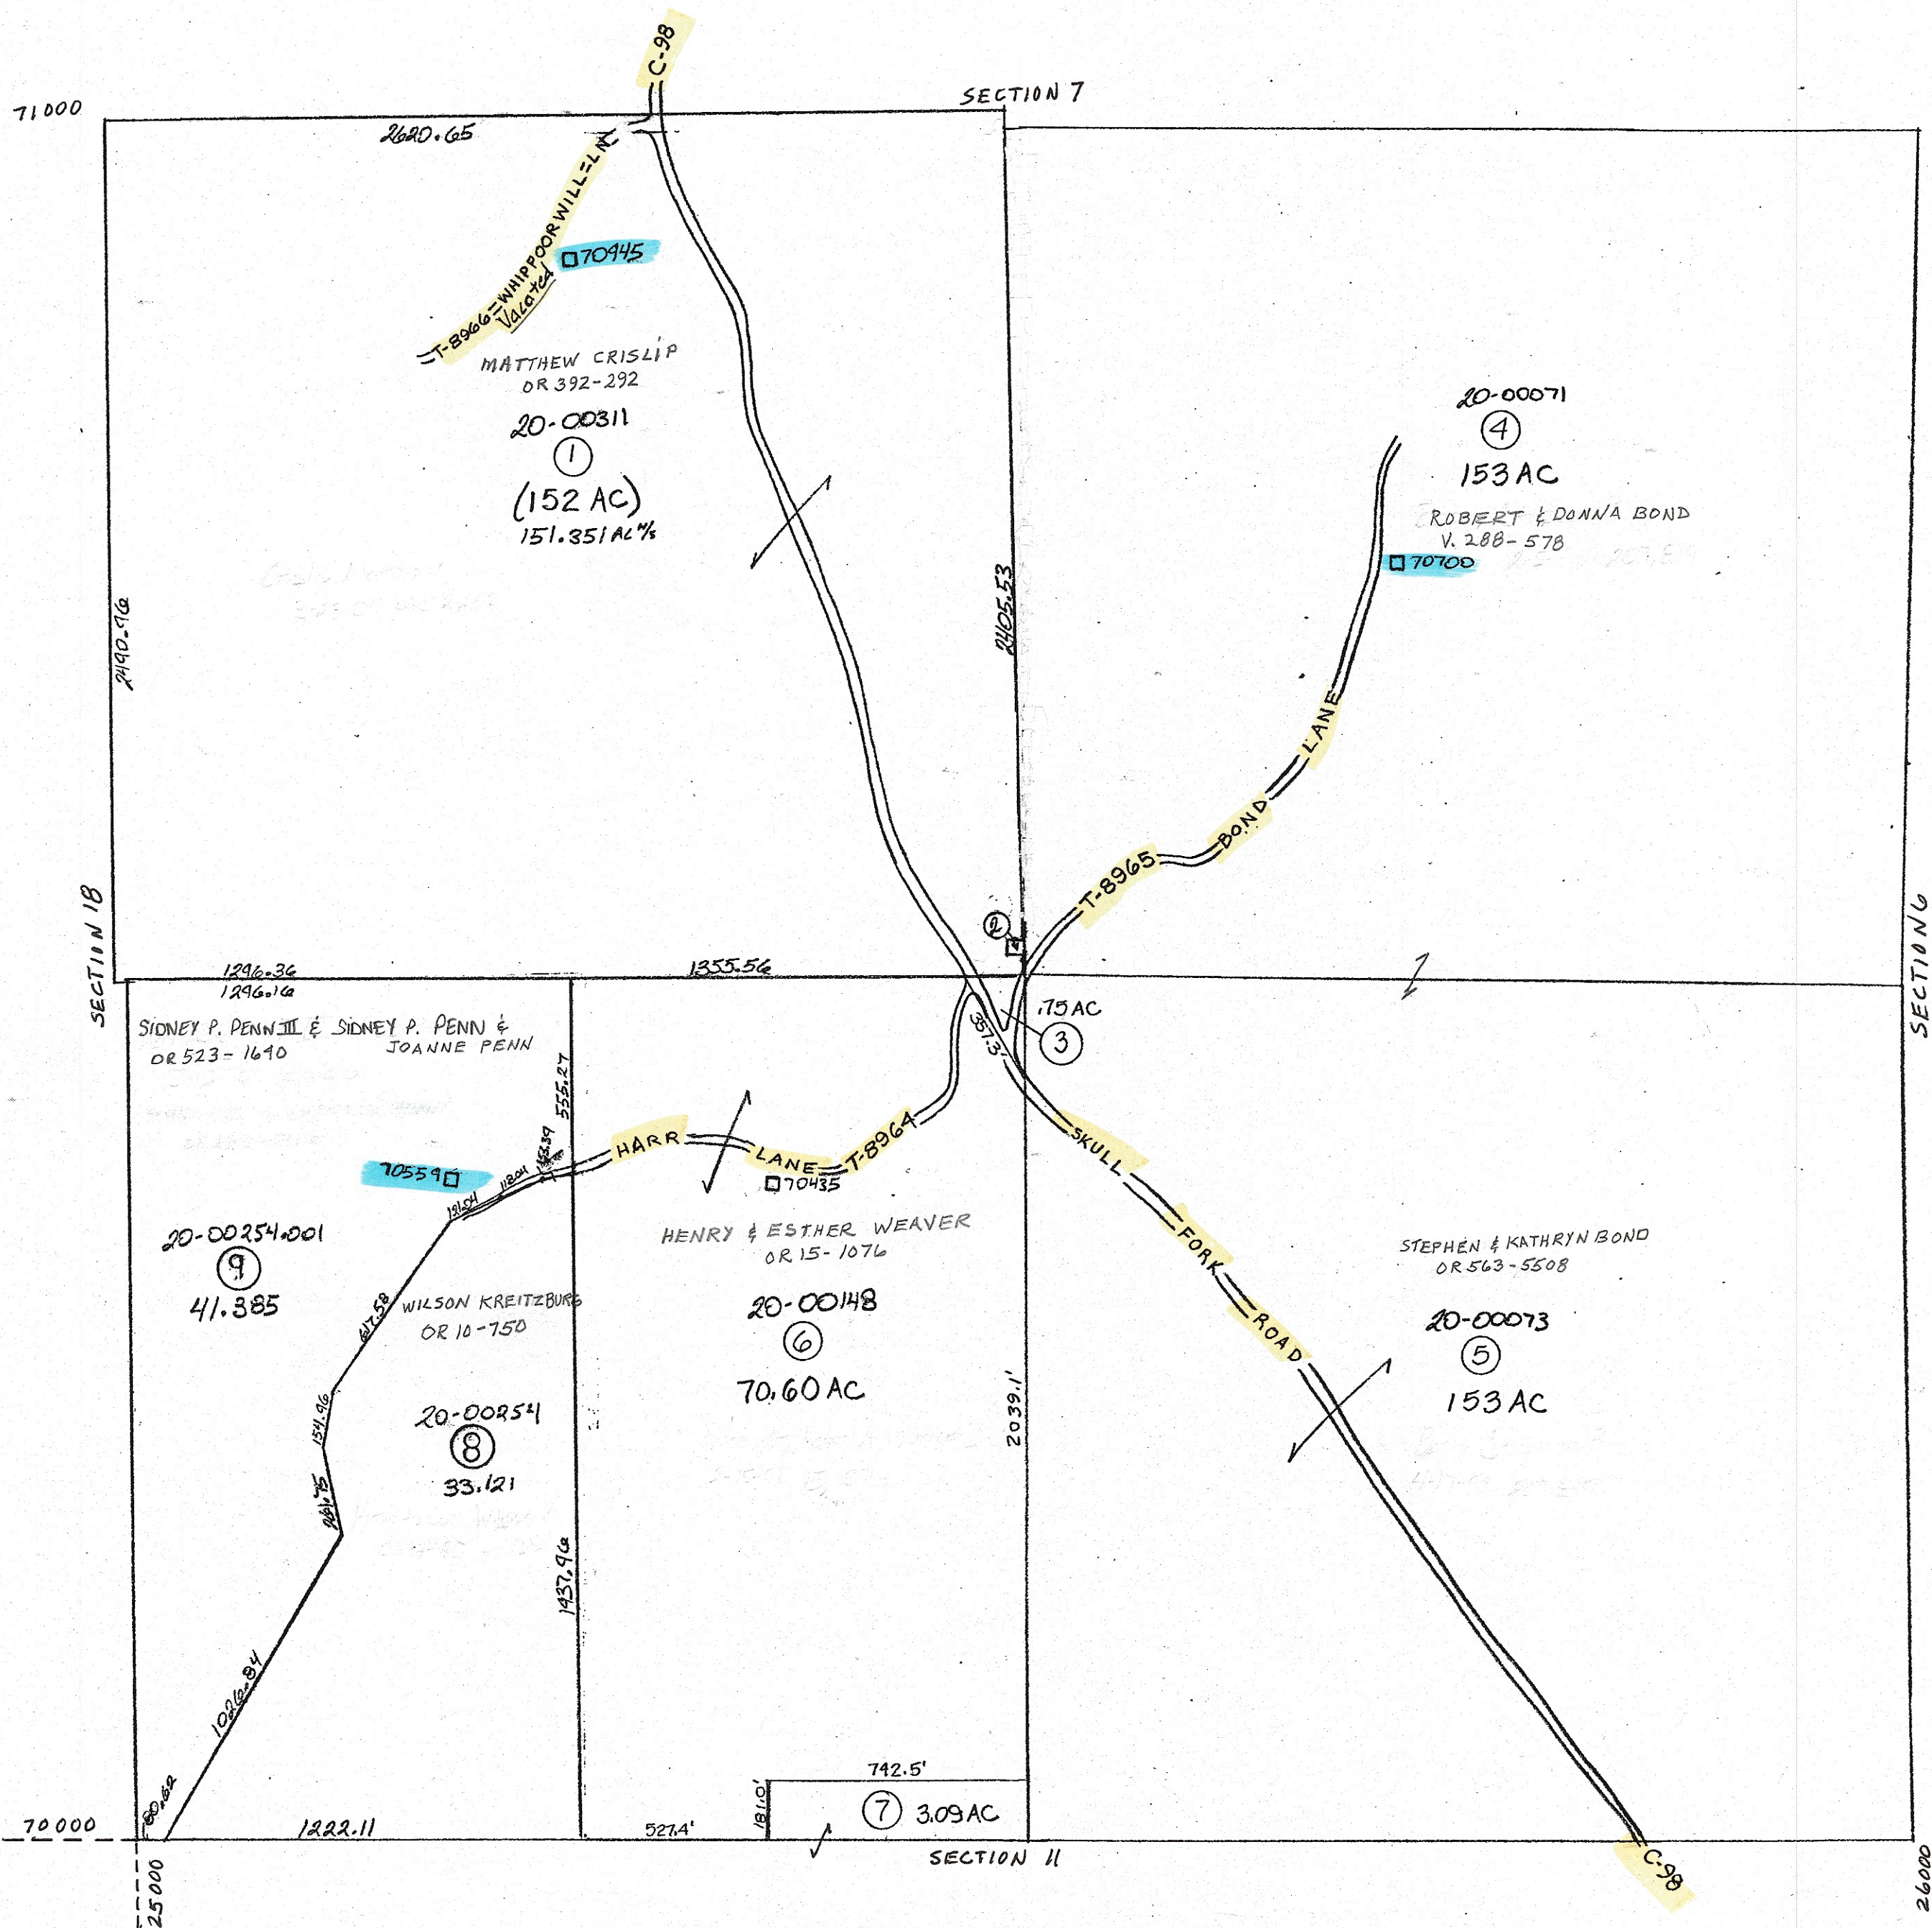

PRELIMINARY
MAPS IN THIS OFFICE ARE
FOR TAX PURPOSES
ONLY-VERIFY INFO. BY DEED RECORDS

28

DELMAR E. GEORGE County Engineer TONY BROWN County Auditor	HOWARD R KING cartographer JRS '82 Drawn	CORY B '07 Revised	Aerial Photo 1-6-7	TAX MAP LONDONDERRY TOWNSHIP GUERNSEY COUNTY OHIO scale 1" = 400'	Range 7	Twp 10	S12
--	--	--	--	---	-------------------------------	------------------------------	----------------