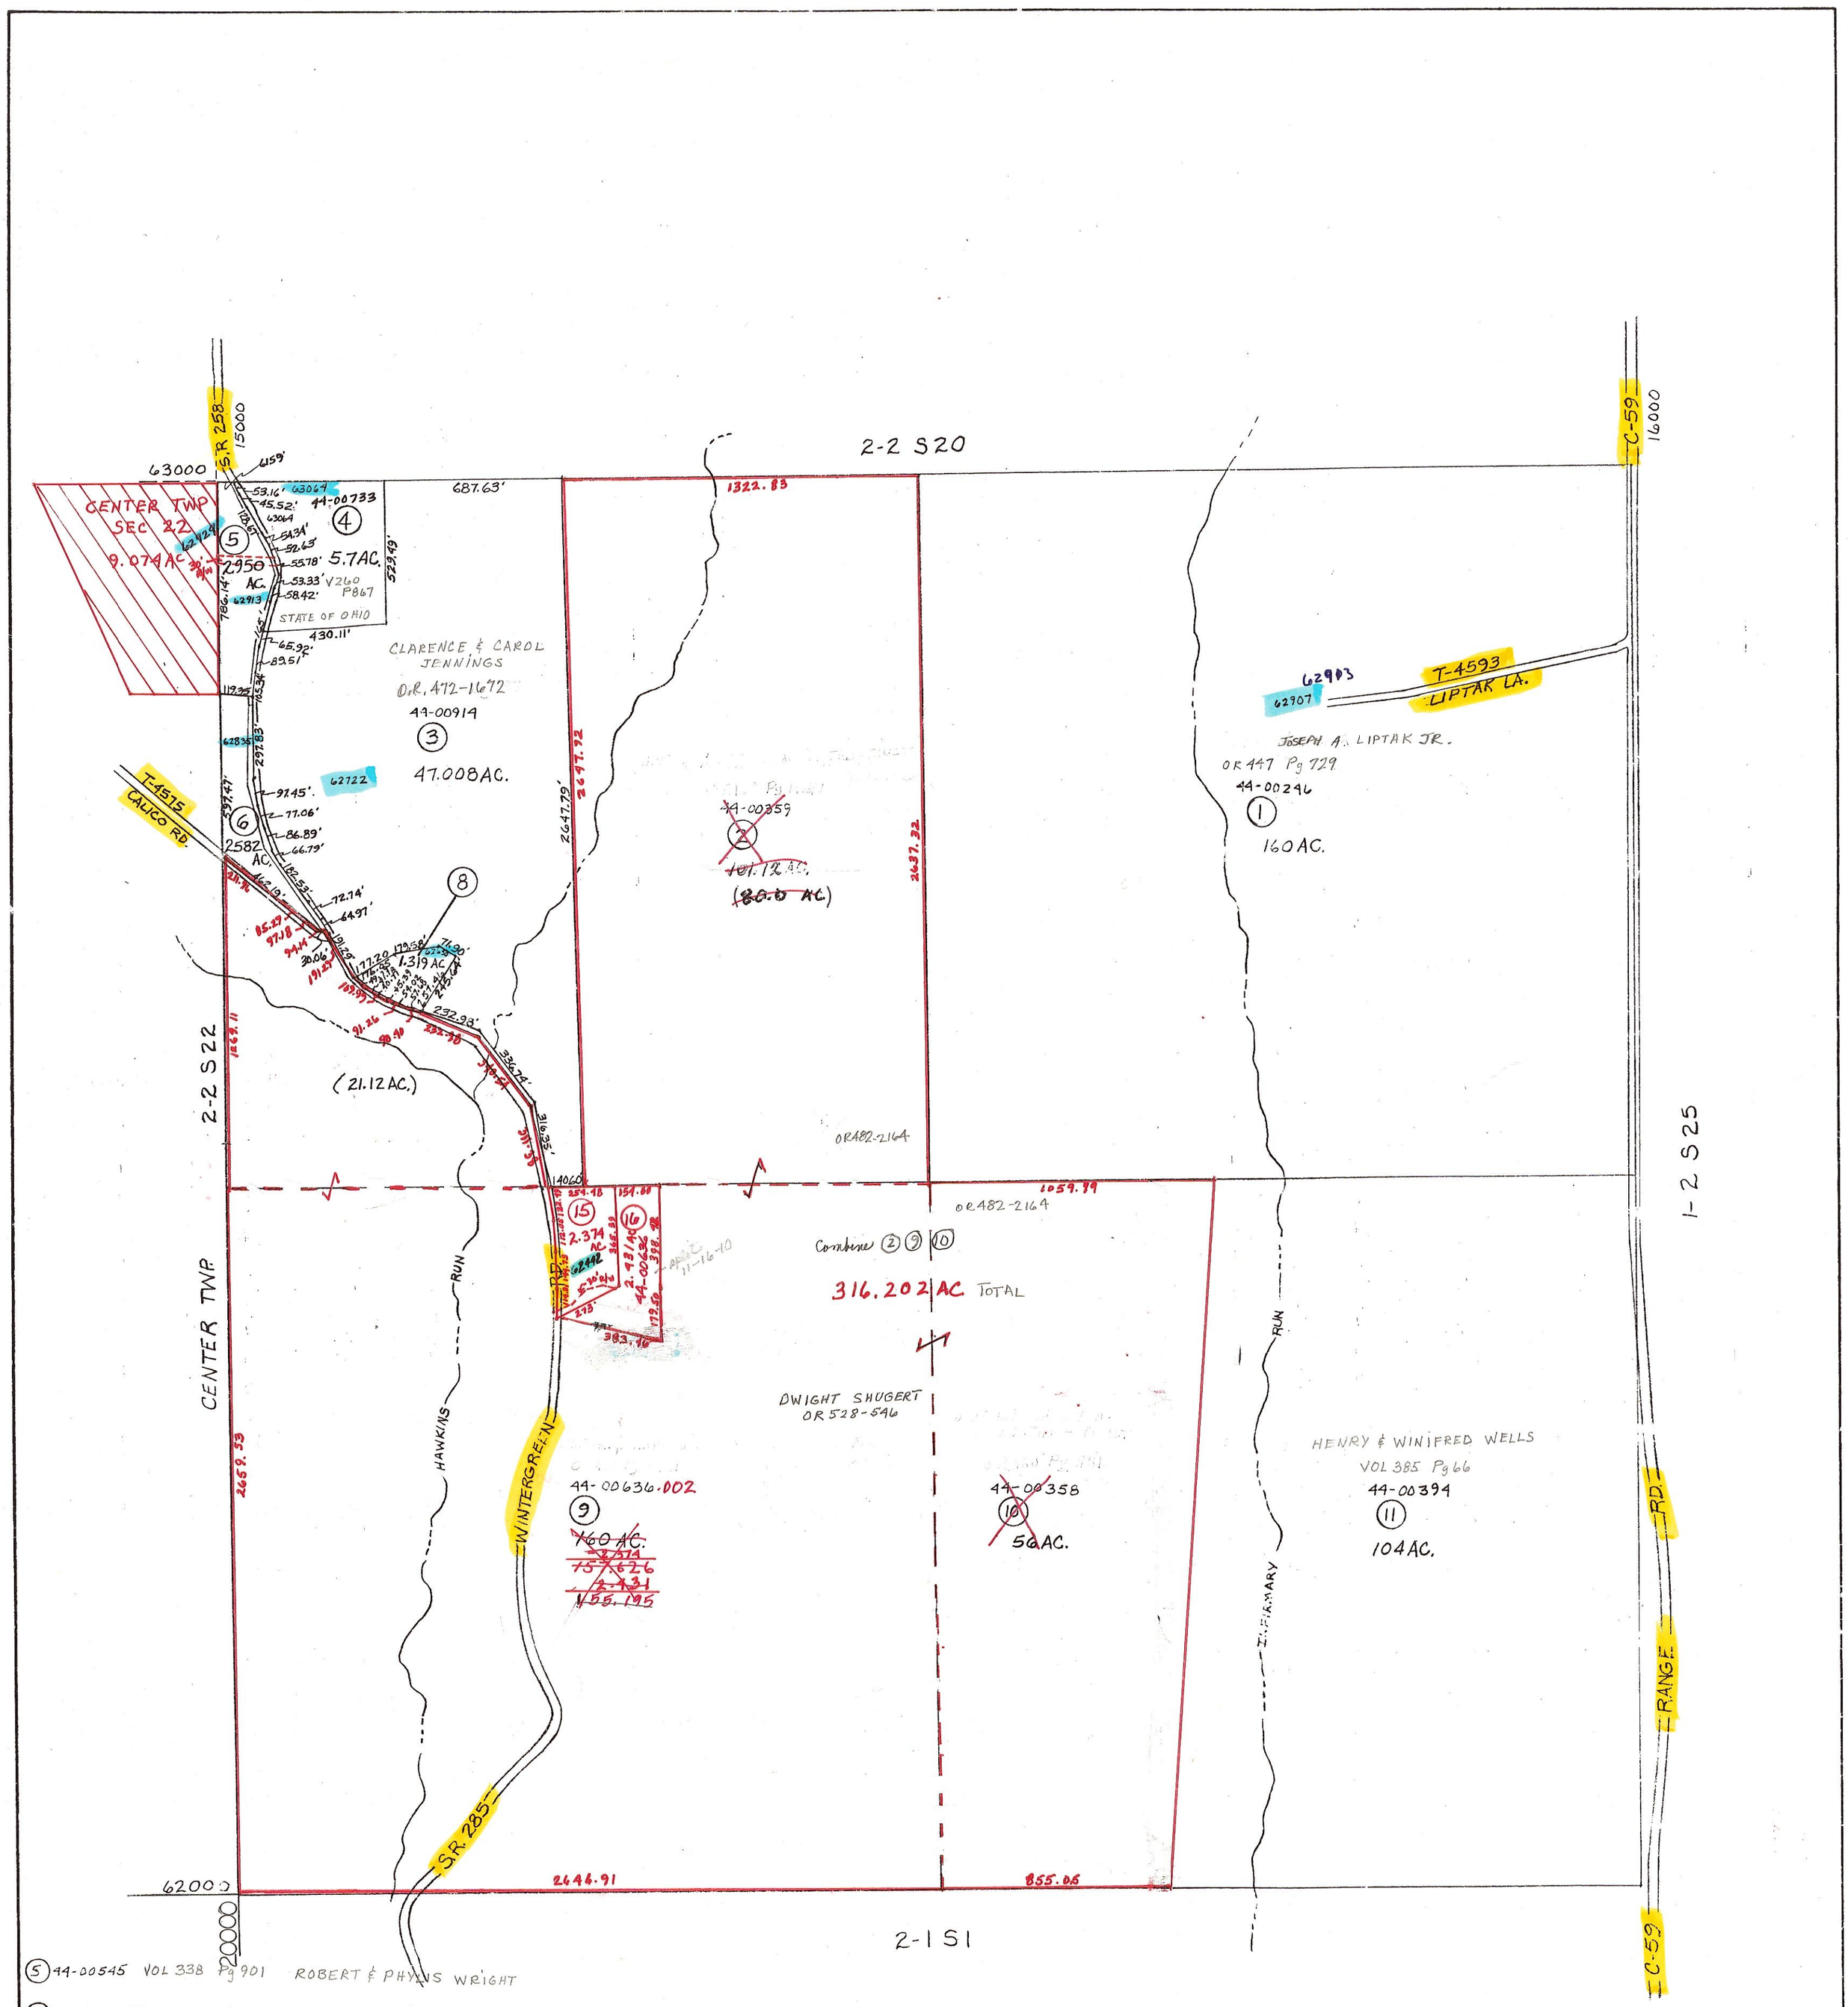

(5) 44-00545 VOL 338 Pg 901 ROBERT & PHYLLIS WRIGHT

(6) 44-00534 VOL 365 Pg 860 JUDITH ROSS

(8) 44-00208 OR 98 Pg 792 RODNEY HINES & KARLA KIRK

(15) 44-00636.001 OR 137 Pg 360 WILLIAM L. & SHARON E. ARMSTRONG

(16) 44-00636 O.R. 475-1261
WM L & SHARON E ARMSTRONG

(34)

THOMAS D. PARNELL co engineer LEONARD PATTERSON co auditor	BMF cartographer 4-89 Drawn	6-'95 MER Revised	Aerial Photo 2G100 (1960's) #88 (1986)	TAX MAP WILLS TWP. scale 1"=400' GUERNSEY COUNTY OHIO	Range 2	Twp 2	S21