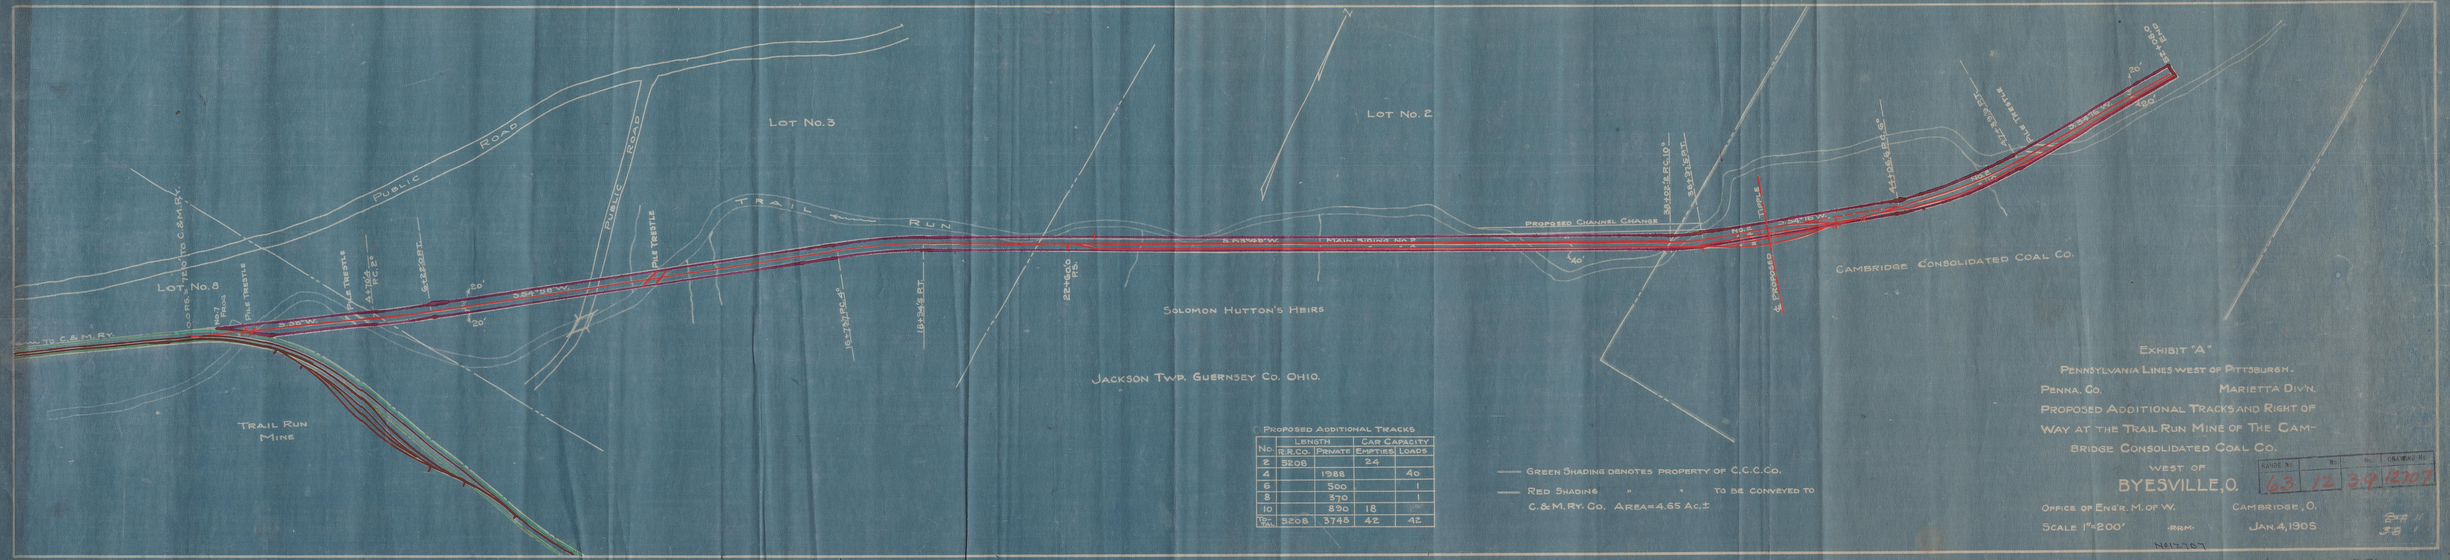

Proposed Additional Tracks				
No.	Length		Car Capacity	
	R.R.Co.	Private	Empties	Loads
2	5208		24	
4		1988		40
6		500		1
8		570		1
10		830	18	
Tot.	5208	3748	42	42

—— Green Shading denotes property of C.C.C.Co.

—— Red Shading " " to be conveyed to C.&M.Ry.Co. Area=4.65 Ac.±

Exhibit "A"

Pennsylvania Lines west of Pittsburgh.

Penna. Co. Marietta Div'n.

Proposed Additional Tracks and Right of Way at the Trail Run Mine of The Cambridge Consolidated Coal Co.

West of

BYESVILLE, O.

Office of Eng'r. M. of W. Cambridge, O.

Scale 1"=200' Jan. 4, 1905

Range No.	No.	No.	Drawing No.
63	12	39	12707

12707 - 63-12-39