The Garfield Addition — to the City of Cambridge Ohio Scale 1" = 50'

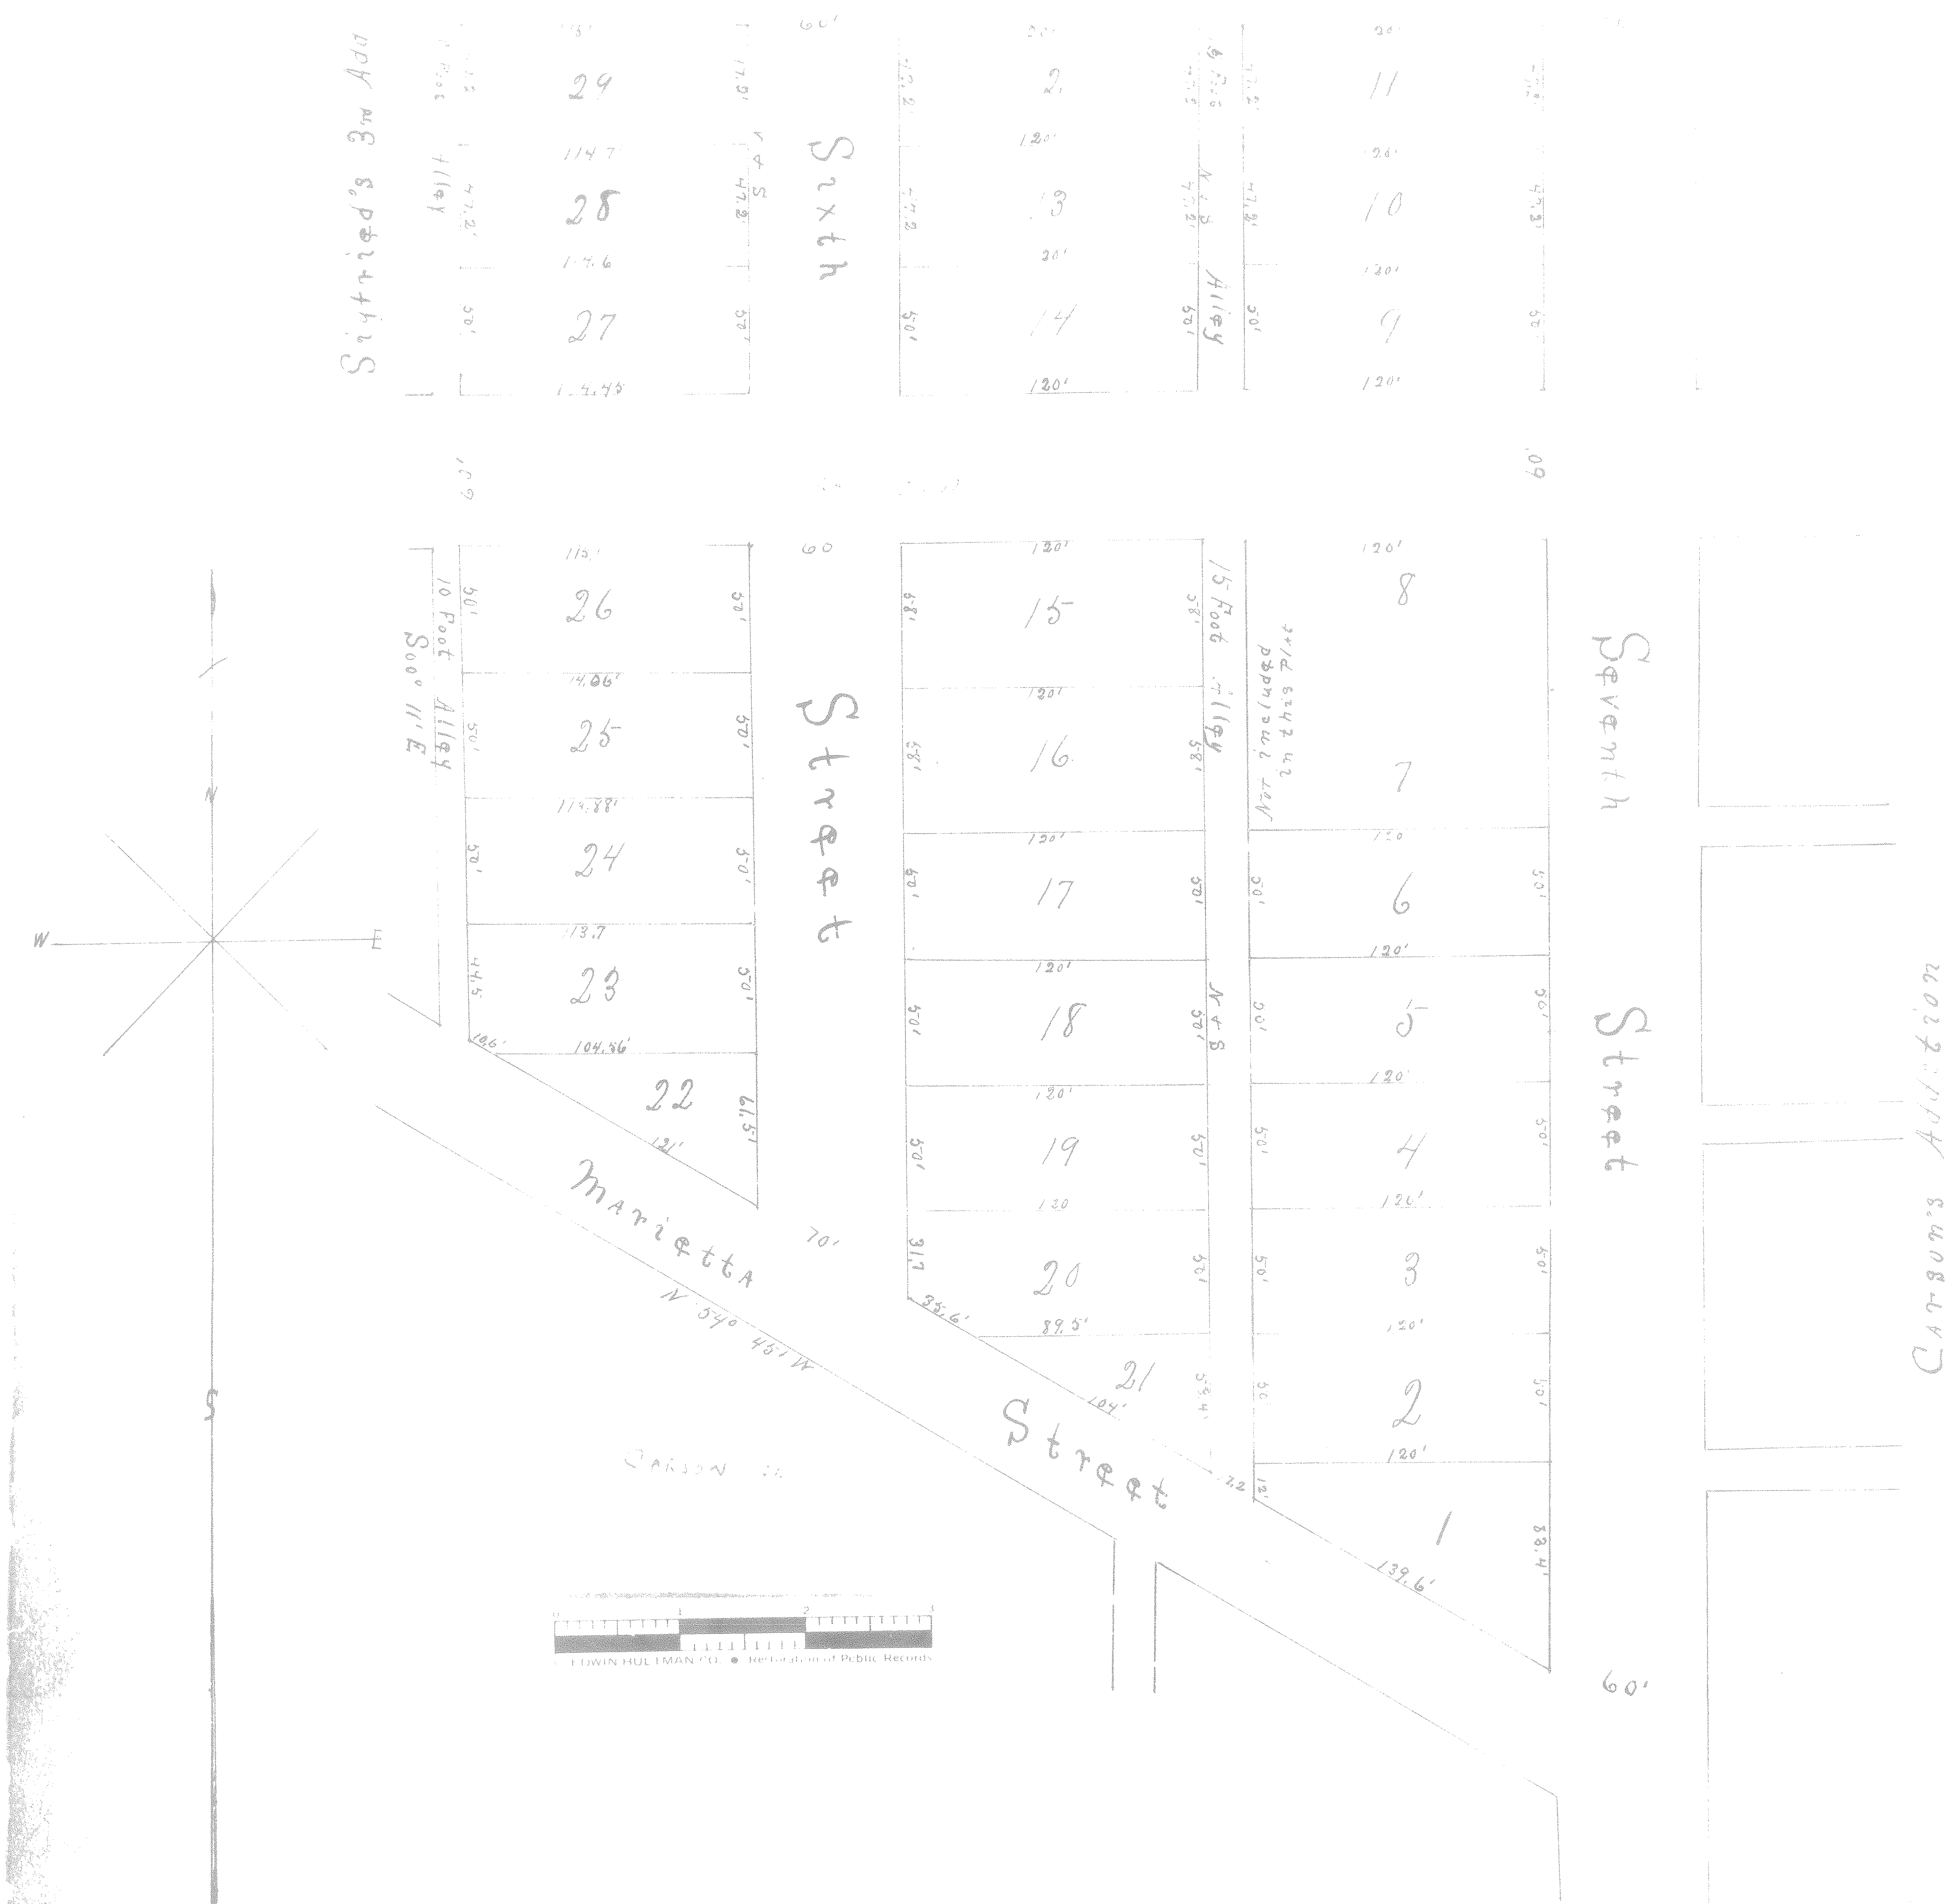

[illegible] plat compr[illegible] known as parts of lots numb[ered] Seventeen 17 Twenty 20 [illegible] one 21 and Twenty two 22 [illegible] the Custhouse Lands [illegible] the est ate of [illegible] deceased [illegible] being the same [illegible] B. F. Enos [illegible] [illegible] dated June [illegible] 410.

G. Fairchild
City Engineer

The streets and alleys as shown thereon to public use [illegible] In testimony whereof [illegible]
signed and acknowledged in presence of us E. F. Neal, C. F. Kibble.
State of Ohio Muskingum County ss Before the undersigned E. F. Neal a Notary Public in and for said county [illegible]
McClelland [illegible] acknowledged [illegible] foregoing instrument as [illegible]
In testimony whereof I have hereunto set my hand and affixed my official seal [illegible]
(Seal) Notary [illegible]
I, C. L. Blackburn clerk of the city council of the city of Cambridge Ohio do hereby certify that the [illegible] The Garfield [illegible] Cambridge, Ohio, was approved and accepted by the council of the city of Cambridge [illegible]
C. L. Blackburn
Clerk of C[ouncil]
Transferred June 2nd [illegible]
Filed June 27 [illegible] m.
Recorded Aug. 9 [illegible]
[illegible]
J. Stockand Recorder