SECREST'S FIRST ADDITION TO HARTFORD

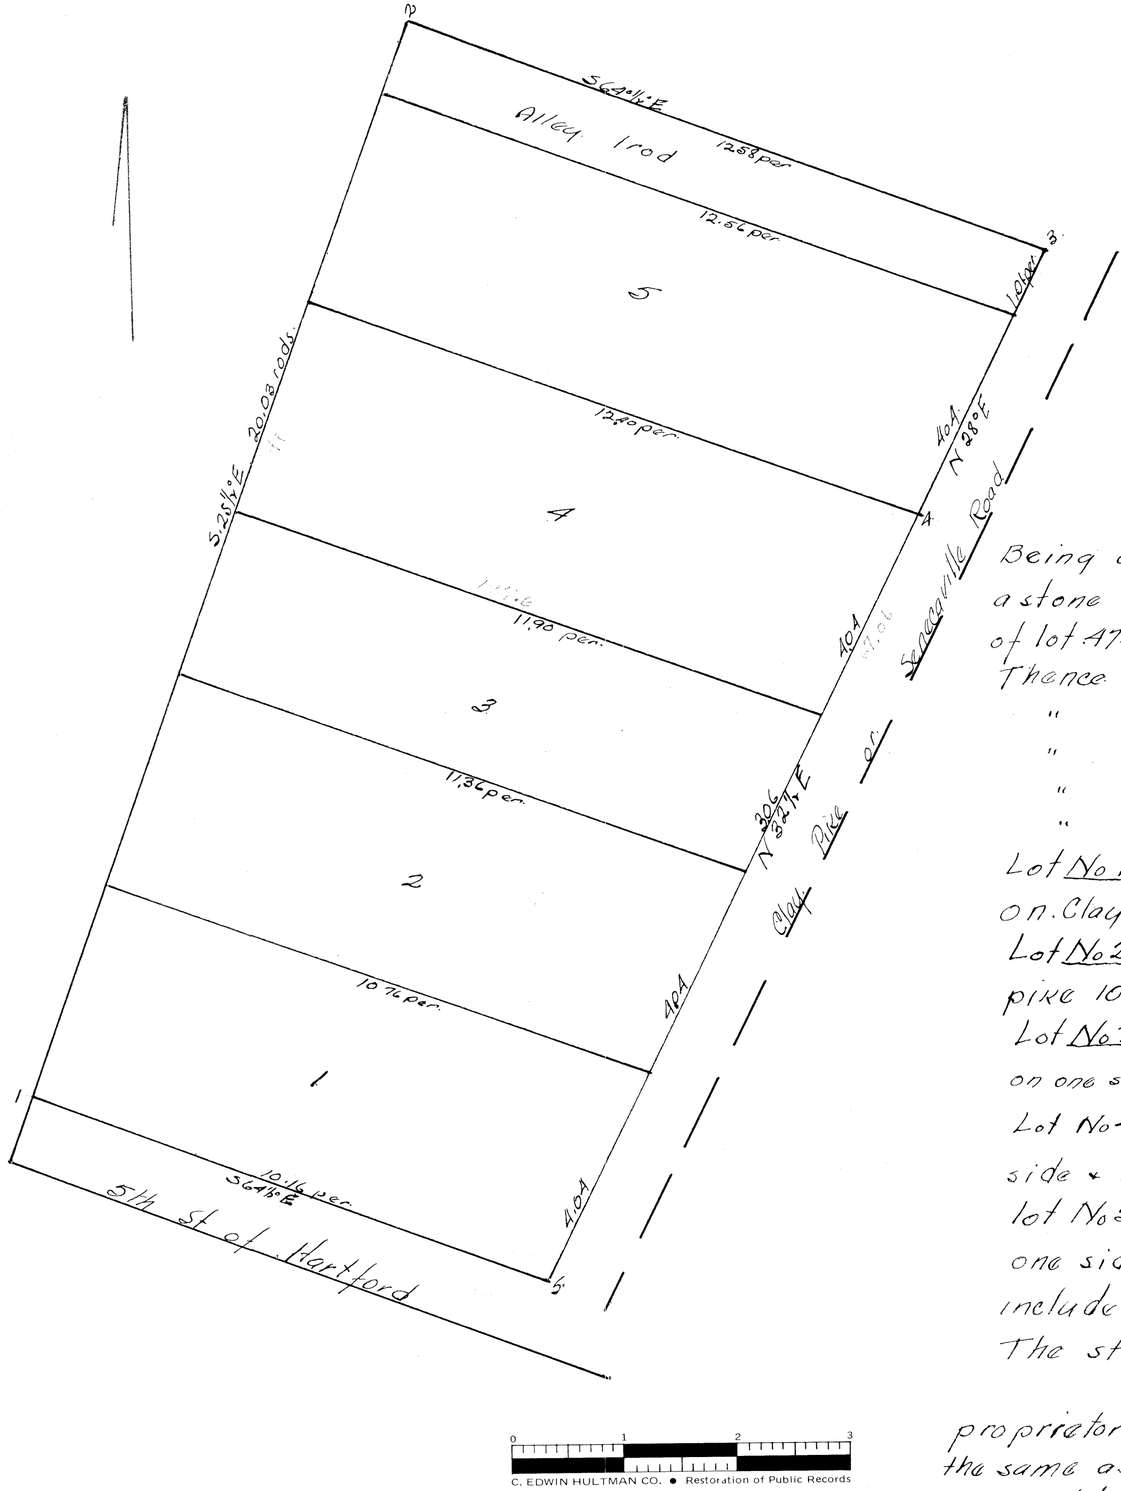

A part of the west half of Sec 3.
Twp. 8. R. 9.
Whole acrg of land plated 1.44 Acres.
Acrg of Alley. 12.57 sq per.
Scale 2 per to the inch.
Surveyed Oct 15 1885 by Jon W Garber.
S.G.C.O.

Being a part of sec. No 3. Twp. 8. x R. 9. Commencing for the same at a stone planted S 64½° E 78.56 rods from an old stone at the S.E. cor. of lot 47. in the town of Hartford Ohio.

Thence N 25½°E 20.03 rods to figure marked 2.
" S 64½°E 12.58 " " " " 3.
" S 28½°W 5.05 " " " " 4.
" S 32°W 15.18 " " " " 5
" N 64½°W 10.66 " " place of beginning.

Lot No 1 is 4 per Wide on the N.W. end x 4.04 on the S.E. end bordering on Clay pike 10.16 per on one side & 10.76 on other side. Cont. 41.84 sq per.

Lot No 2. is 4 per wide on. N.W. end x 4.04 on. S.E. end bordering on Clay pike 10.76 on one side & 11.36 per on other side Contains 44.24 sq per.

Lot No 3 is 3.03 per wide on the N.W. end x 3.06 per on the Clay pike 11.36 per. on one side & 11.90 per on the other side contains 35.23 sq per.

Lot No 4. is 4 per on the N.W. end x 4.04 on. S.E. end 11.90 per on. one side x 12.40 per on the other. contains 48.60 sq. per.

lot No 5 is 4 per on the N.W. End x 4.04 on the Clay pike 12.40 per on. one side & 12.66 on the other contains 49.92 sq per. The Alley included is on the N.E. side contains 12.57 per.

The state of Ohio Gue Co. ss }

Before me the undersigned personally came David Secrest. the proprietor of the above described & plated lands. and acknowledged the same as represented into lots. and also the included alleys. for public use as required by the statue of the State of Ohio for such cases.

signed David Secrest. prop.
before Jon. W. Garber. Oct 27 1885
S.G.C.O

Entered Feb 11. 1886
Recorded " 12. 1886 J.K. Casey. R.G.C.O.