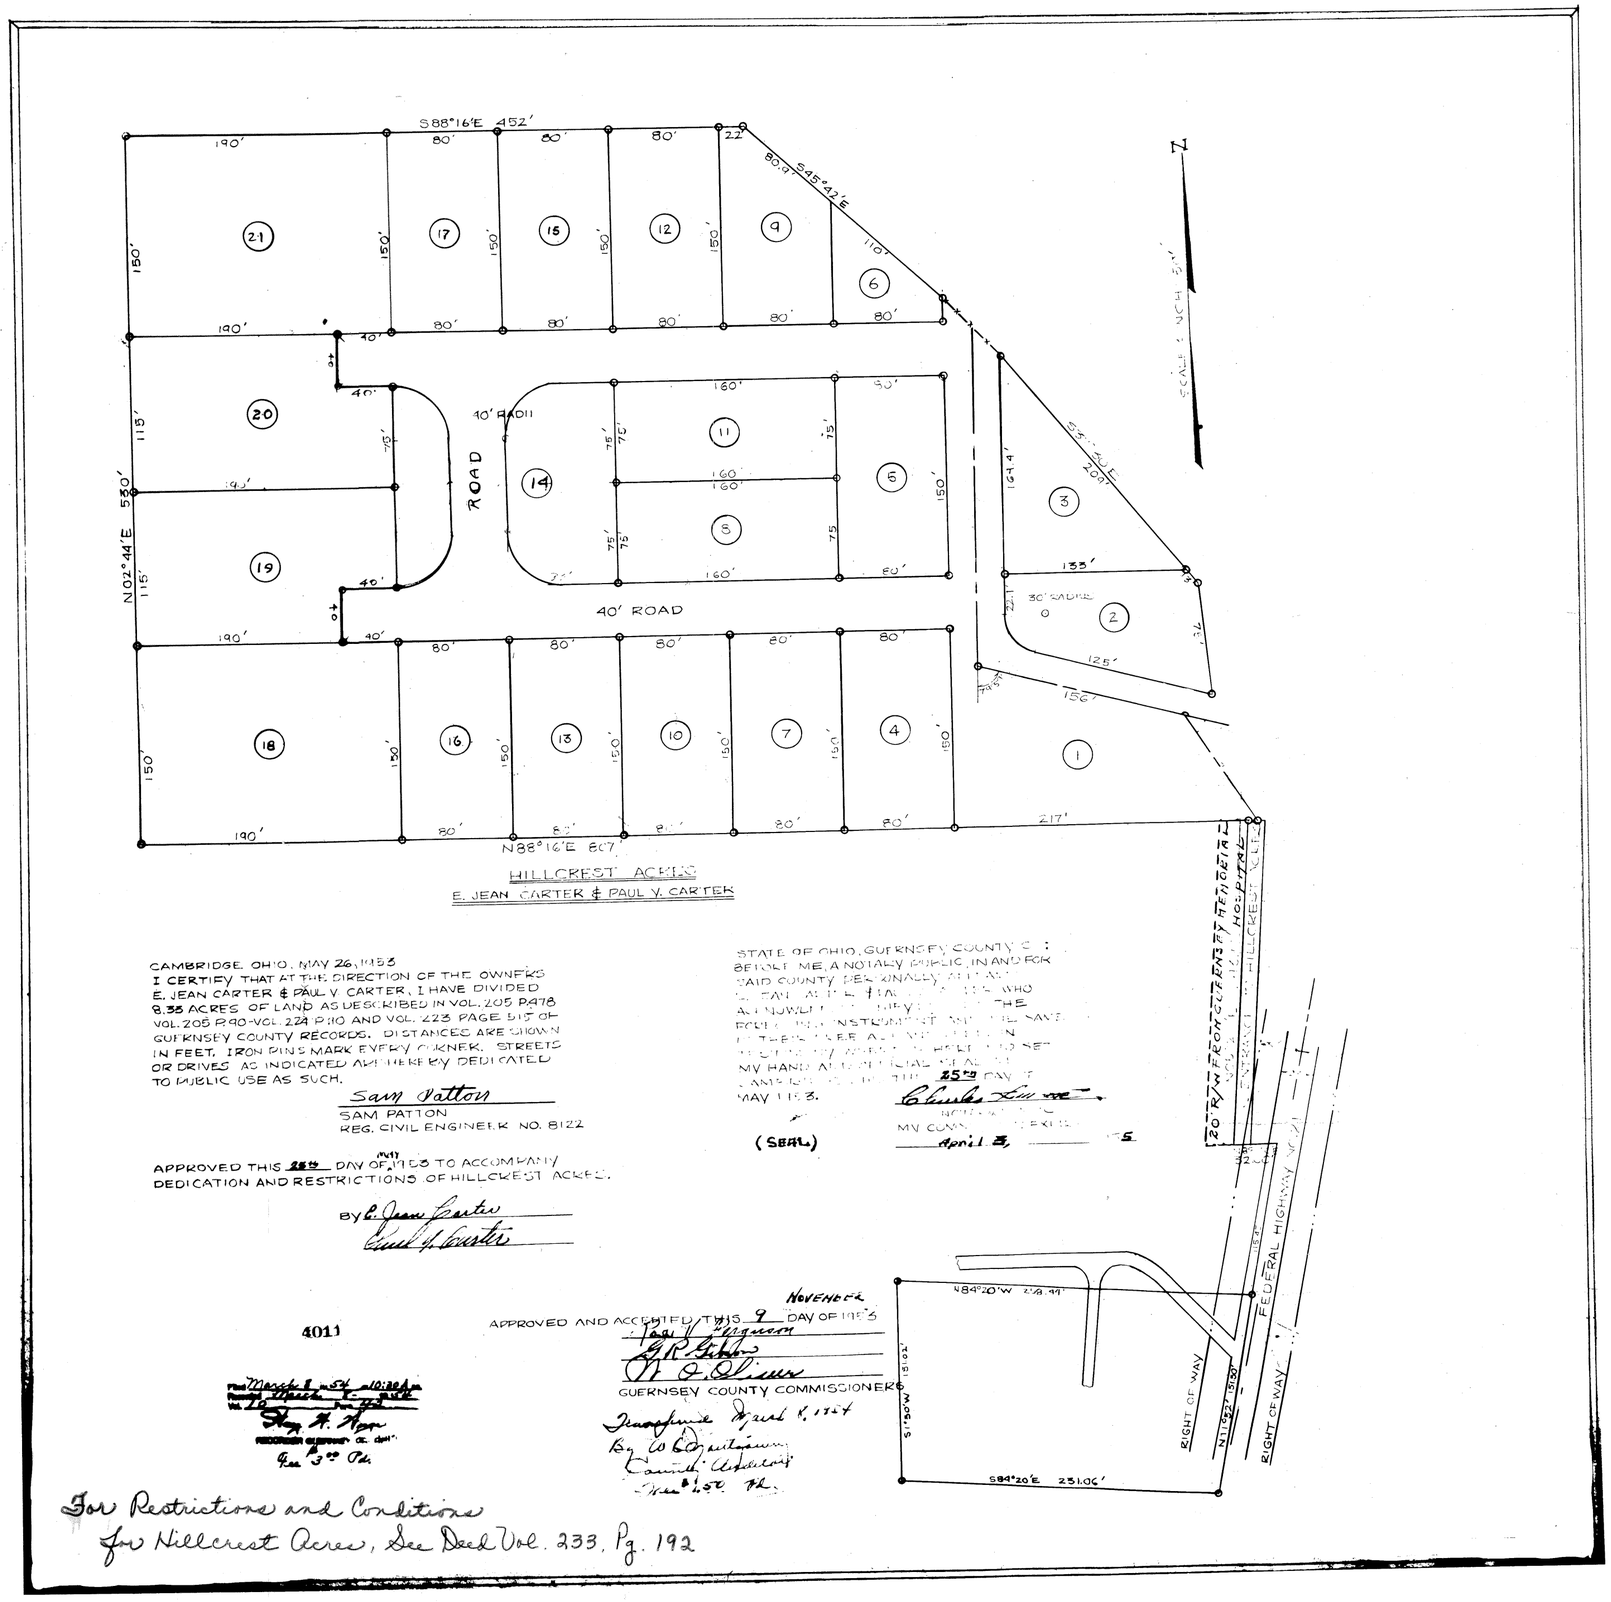

HILLCREST ACRES

E. JEAN CARTER & PAUL V. CARTER

CAMBRIDGE, OHIO, MAY 26, 1953

I CERTIFY THAT AT THE DIRECTION OF THE OWNERS E. JEAN CARTER & PAUL V. CARTER, I HAVE DIVIDED 8.38 ACRES OF LAND AS DESCRIBED IN VOL. 205 PAGE 478 VOL. 205 PAGE 90 - VOL. 224 PAGE 110 AND VOL. 223 PAGE 515 OF GUERNSEY COUNTY RECORDS. DISTANCES ARE SHOWN IN FEET. IRON PINS MARK EVERY CORNER. STREETS OR DRIVES AS INDICATED ARE THEREBY DEDICATED TO PUBLIC USE AS SUCH.

Sam Patton

SAM PATTON
REG. CIVIL ENGINEER NO. 8122

APPROVED THIS 25th DAY OF MAY, 1953 TO ACCOMPANY DEDICATION AND RESTRICTIONS OF HILLCREST ACRES.

BY E. Jean Carter
Paul V. Carter

STATE OF OHIO, GUERNSEY COUNTY, SS:
BEFORE ME, A NOTARY PUBLIC, IN AND FOR SAID COUNTY PERSONALLY APPEARED E. JEAN CARTER AND PAUL V. CARTER WHO ACKNOWLEDGED THAT THEY DID SIGN THE FOREGOING INSTRUMENT AND THAT THE SAME IS THEIR FREE ACT AND DEED. IN TESTIMONY WHEREOF I HAVE HEREUNTO SET MY HAND AND OFFICIAL SEAL AT CAMBRIDGE, OHIO, THIS 25th DAY OF MAY 1953.

Charles Lee
NOTARY PUBLIC
(SEAL) MY COMMISSION EXPIRES April 3, 1955

APPROVED AND ACCEPTED THIS 9 DAY OF NOVEMBER 1953

E. R. Stinson
H. O. Shinn
GUERNSEY COUNTY COMMISSIONERS

Transferred March 8, 1954

By C. O. Christiansen
Carmel Alexander
Trans. Clerk

4011

Filed March 8, 1954 10:30 A.M.
In Plat Book No. 3 Page 42
Ray M. Hupp
Recorder of Guernsey Co., Ohio
By Geo. Sanders Deputy

For Restrictions and Conditions for Hillcrest Acres, See Deed Vol. 233, Pg. 192

0 1 2 3
C. EDWIN HULTMAN CO. • Restoration of Public Records