| FED. RD. DIVISION | STATE | PROJECT | | |
|---|---|---|---|---|
| 2 | OHIO | | | |

49

4/4

GUERNSEY COUNTY R/W 30
GUE-40-8.93

# CENTER LINE SURVEY PLAT

## GUE 40-8.93

## JACKSON & CAMBRIDGE TWP'S

## U.S.M.L. Nº's 9,10,11,23,24,25,26 & 4TH 1/4 T.1 & T.2, R.3 U.S.M.L.

## GUERNSEY COUNTY

0 200 400 600 800

SCALE: 1" = 200'

LIMITED ACCESS

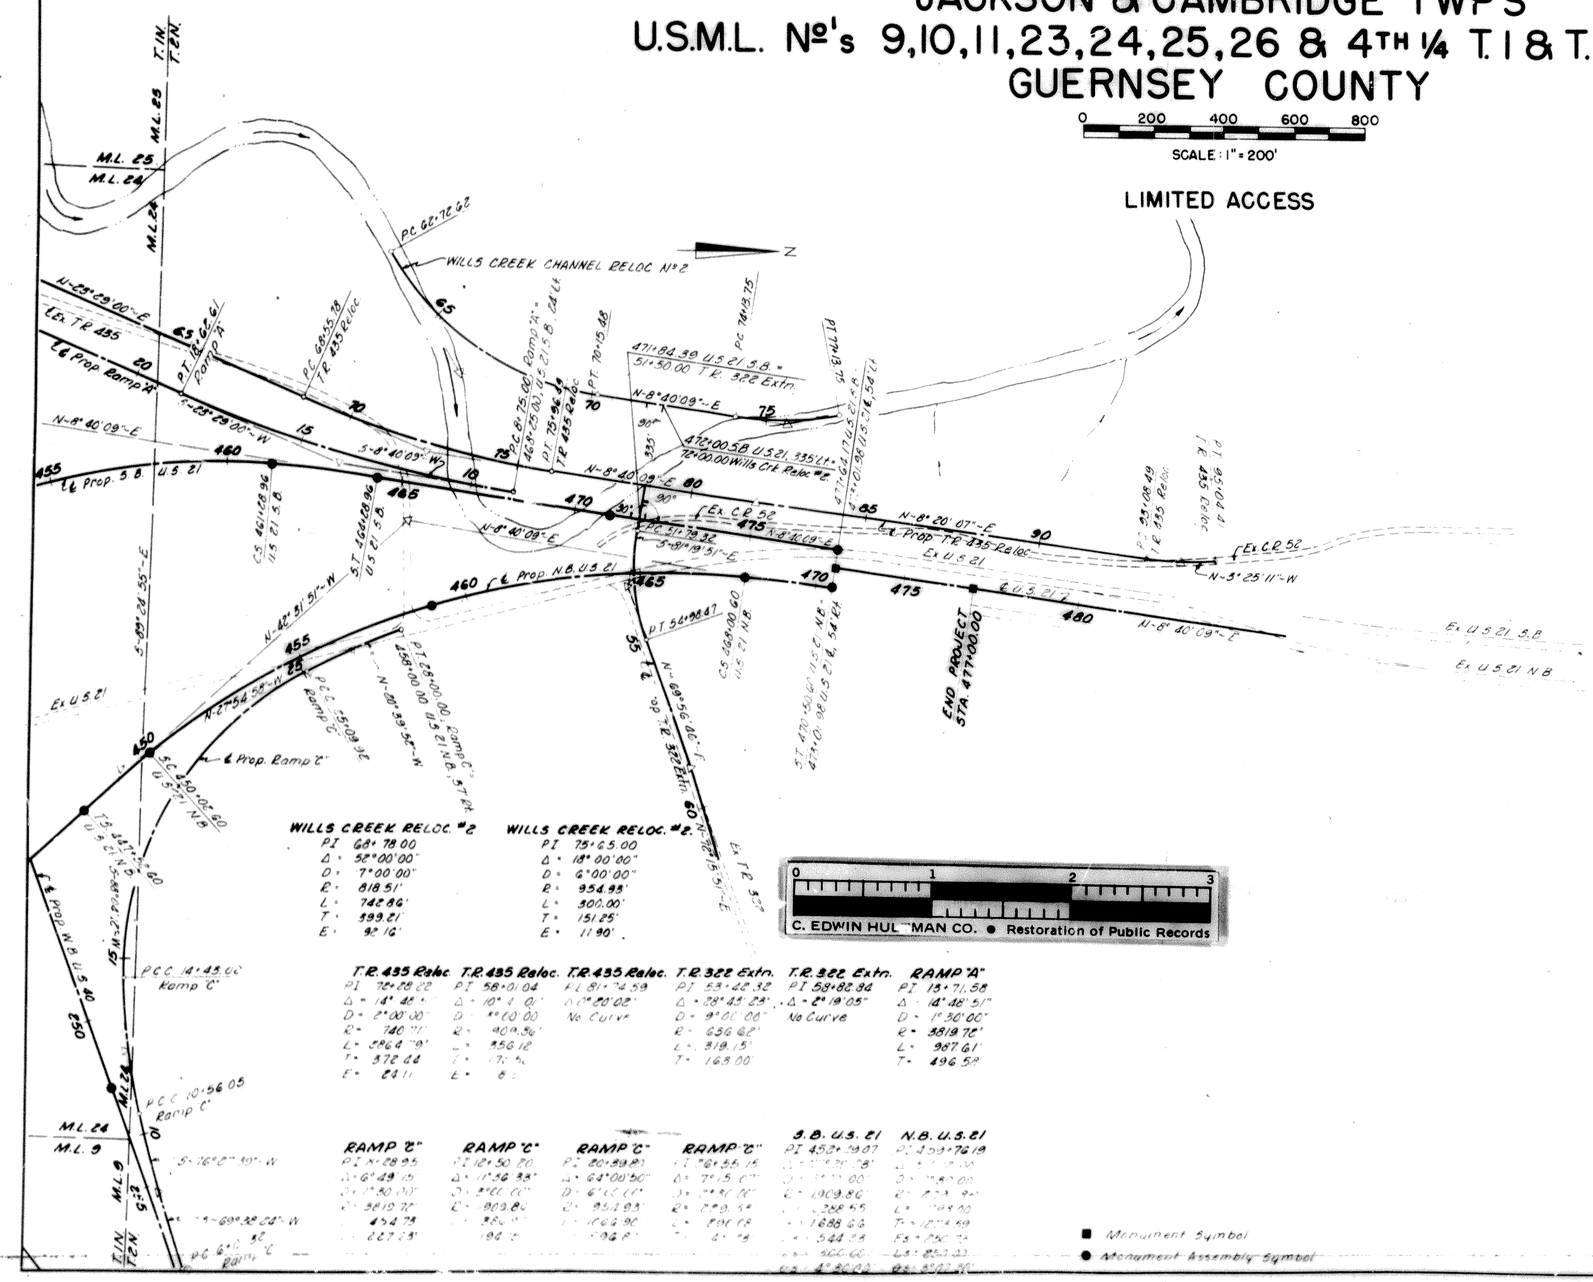


| T.R. 435 Reloc | T.R. 435 Reloc. | T.R. 435 Reloc. | T.R. 322 Extn. | T.R. 322 Extn. | RAMP "A" |
|---|---|---|---|---|---|
| PI 72+88.22 | PI 58+01.04 | PI 81+74.59 | PI 53+42.32 | PI 58+82.84 | PI 13+71.58 |
| Δ = 14° 48' | Δ = 10° 4 0' | Δ = 0°00'00" | Δ = 28°45'23" | Δ = 2°19'05" | Δ = 14°46'51" |
| D = 2°00'00" | D = °0'00 | No Curve | D = 9°00'00" | No Curve | D = 1°30'00" |
| R = 746.71' | R = 909.36' | | R = 636.62' | | R = 3819.72' |
| L = 586.4 "0" | L = 556.12 | | L = 319.15' | | L = 987.61' |
| T = 372.44 | T = 17 5 | | T = 168.00' | | T = 496.52' |
| E = 24.11 | E = 8 | | | | |

| RAMP "B" | RAMP "C" | RAMP "C" | RAMP "C" | S.B. U.S. 21 | N.B. U.S. 21 |
|---|---|---|---|---|---|
| PI 1+28.95 | PI 12+50.80 | PI 20+59.80 | PI 76+55.16 | PI 458+39.07 | PI 459+76.19 |
| Δ = 6°49.15' | Δ = 11°36.33" | Δ = 64°00'50" | Δ = 76°15'00" | Δ = °30'28" | Δ = °18'00" |
| D = 1°30.00' | D = 6°00'00" | D = 6°00'00" | D = 7°30'00" | D = °00'00" | D = °18'00" |
| R = 3819.72' | R = 909.86' | R = 954.93' | R = 763.94' | R = 1909.86' | R = 318.47' |
| L = 454.78' | L = 184.3" | L = 1066.90' | L = 1014.78' | L = 1888.66' | L = 100.10' |
| T = 227.53' | T = 96.5" | T = 606.8" | T = 611.78' | T = 944.34' | T = 50.06' |
| | | | | L = 566.66' | L = 250.23' |
| | | | | P.I. 4+26.00 | P.I. 5+01.30 |

■ Monument Symbol
● Monument Assembly Symbol

Received Jul 24 12 1962 at 11:30 AM
Recorded Jul 24 13
Plat Book 11 Page 49
Signed John W. Campbell
Recorder, Guernsey County
Fee: 3.01

Note
This instrument prepared by the Ohio Department of Highways under the Supervision of
Signed
Registered Engineer Nº 15334
Registered Surveyor Nº 2694
Resident Division Deputy Director
Date

This improvement has been declared a Limited Access Highway from Station 195+00 to Station 279+00 by action of the Director of Highways and recorded in Volume 44, Page 263, of the Directors Journal Pursuant to law.

Note:
This plat includes and supersedes parts of Sheets 1 and 2 of the Location Plan for GUE-21-5.90 as recorded in Plat Book 10, Page 48 of the Guernsey County Plat Records.

Monuments or Monument Assemblies shall be set at the following locations on U.S. 40 & U.S. 21.

| Point Referenced | Station |
|---|---|
| P.O.T. | 195+00 U.S. 40 |
| P.C. | 205+13.97 U.S. 40 |
| P.O.C. | 210+00 U.S. 40 |
| P.T. | 217+00 U.S. 40 |
| P.O.T. | 217+00 E.B.U.S. 40 |
| P.O.T. | 221+50 E.B.U.S. 40 |
| T.S. | 228+14.46 E.B.U.S. 40 |
| S.C. | 230+14.46 E.B.U.S. 40 |
| P.O.C. | 238+00 E.B.U.S. 40 |
| P.O.C. | 248+00 E.B.U.S. 40 |
| S.T. | 250+63.10 E.B.U.S. 40 |
| P.C. | 256+78.11 E.B.U.S. 40 |
| P.O.C. | 265+00 E.B.U.S. 40 |
| P.T. | 274+20.13 E.B.U.S. 40 |
| P.C. | 283+00 W.B.U.S. 40 |
| P.O.C. | 273+00 W.B.U.S. 40 |
| C.S. | 265+95.00 W.B.U.S. 40 |
| S.T. | 258+45.00 W.B.U.S. 40 |
| P.C. | 251+04.75 W.B.U.S. 40 |
| P.O.T. | 250+00 W.B.U.S. 40 |
| P.C. | 248+26.79 W.B.U.S. 40 |
| P.O.C. | 241+00 W.B.U.S. 40 |
| P.T. | 230+36.13 W.B.U.S. 40 |
| P.O.T. | 230+26.34 W.B.U.S. 40 |
| P.O.T. | 229+67.25 U.S. 40 |
| P.O.T. | 401+25 U.S. 21 |
| P.C. | 402+47.51 U.S. 21 |
| P.O.C. | 409+00 U.S. 21 |
| P.T. | 415+79.10 U.S. 21 |
| P.O.T. | 415+00 N.B.U.S. 21 |
| P.O.T. | 423+00 N.B.U.S. 21 |
| P.O.T. | 431+00 N.B.U.S. 21 |
| P.O.T. | 439+00 N.B.U.S. 21 |
| T.S. | 447+32.60 N.B.U.S. 21 |
| S.C. | 450+02.60 N.B.U.S. 21 |
| P.O.C. | 459+00 N.B.U.S. 21 |
| C.S. | 468+00.60 N.B.U.S. 21 |
| S.T. | 470+30.60 N.B.U.S. 21 |
| P.C. | 415+79.10 S.B.U.S. 21 |
| P.O.C. | 422+00 S.B.U.S. 21 |
| C.S. | 427+44.02 S.B.U.S. 21 |
| S.T. | 429+44.02 S.B.U.S. 21 |
| T.S. | 435+40.41 S.B.U.S. 21 |
| S.C. | 438+40.41 S.B.U.S. 21 |
| P.O.C. | 446+00 S.B.U.S. 21 |
| P.O.C. | 454+00 S.B.U.S. 21 |
| C.S. | 461+28.96 S.B.U.S. 21 |
| S. | 464+28.96 S.B.U.S. 21 |
| P. T. | 471+00 S.B.U.S. 21 |
| P.O.T. | 471+64.17 S.B.U.S. |
| P.O.T. | 473+01.98 S.B.U.S. 21 |
| P.O.T. | 477+00 U.S. 21 |