CLARY TERRACE

SUBDIVISION NO. 1

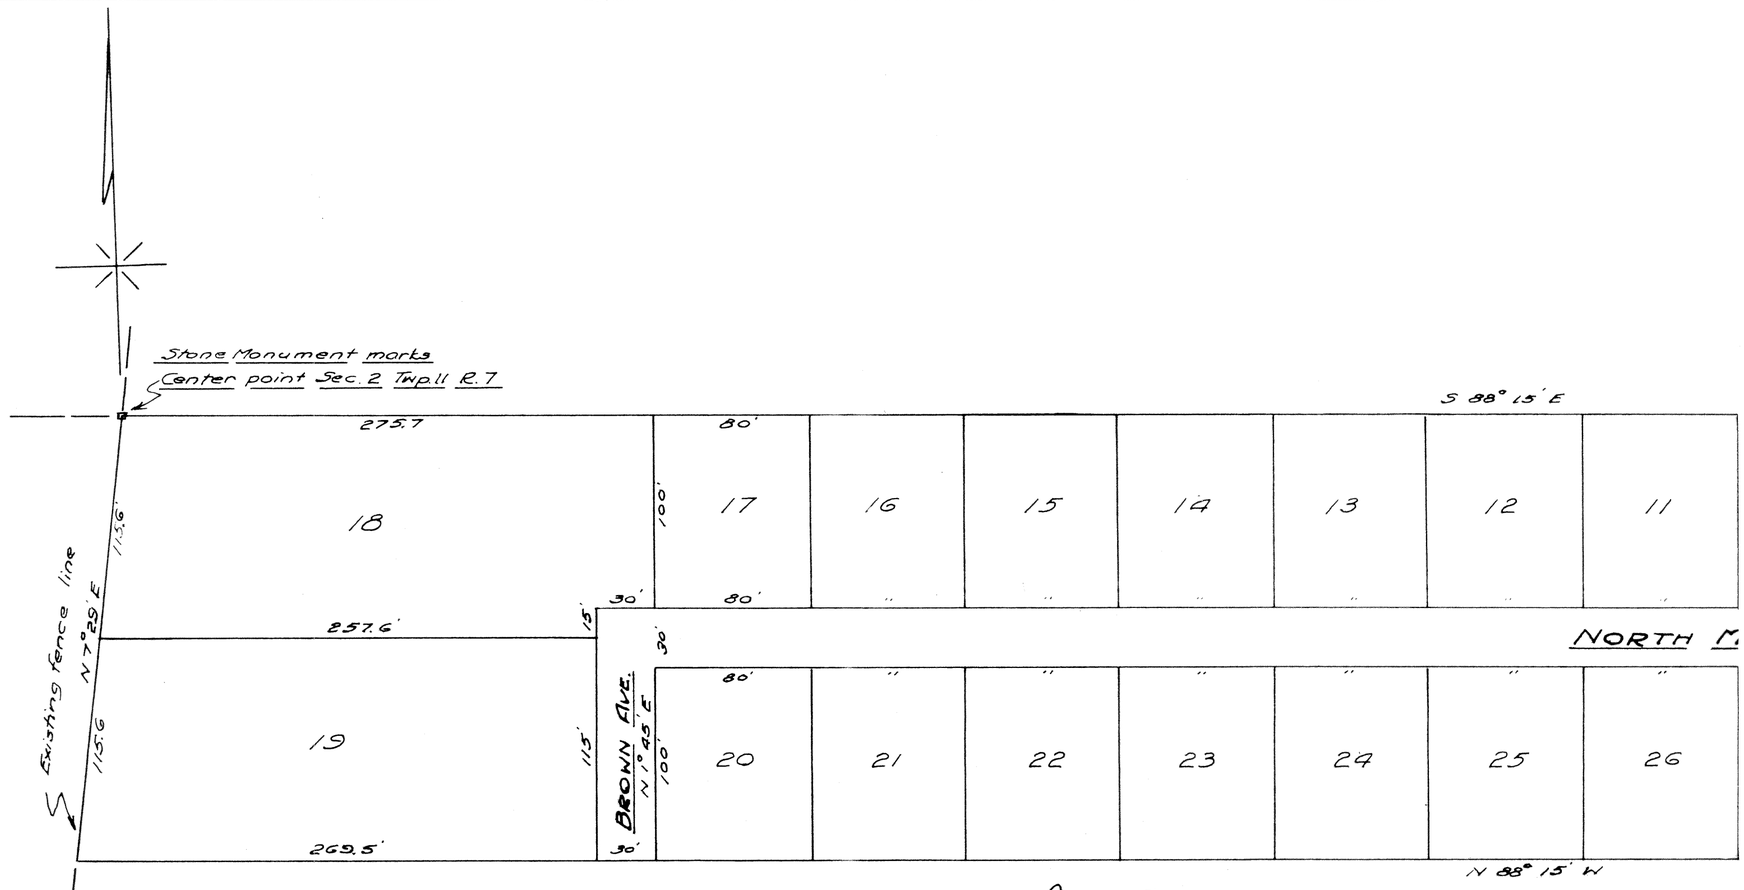

CERTIFICATE
Cambridge, Ohio
June 6, 1967
I hereby certify that the within plat of CLARY TERRACE, as surveyed by me, containing 8.93 acres, from the premises described in a deed recorded in Vol. 195 Page 87 of the deed records of Guernsey County, is true and correct to the best of my knowledge and belief

Walter Turner
Reg Eng. and Surveyor

Transferred June 8 1967
Fee paid $3.50
Lewis Edward Tipton
Guernsey County Auditor

Received for record June 12 1967
at 11:50 o'clock A.M. Fee paid 3.00 pd.
Recorded in Plat Book 12 Page 1
John W. Campbell
Guernsey County Recorder

8300

13.9

SCALE IN FEET
0 100 200 300

0 1 2 3
C. EDWIN HULTMAN CO. • Restoration of Public Records