17

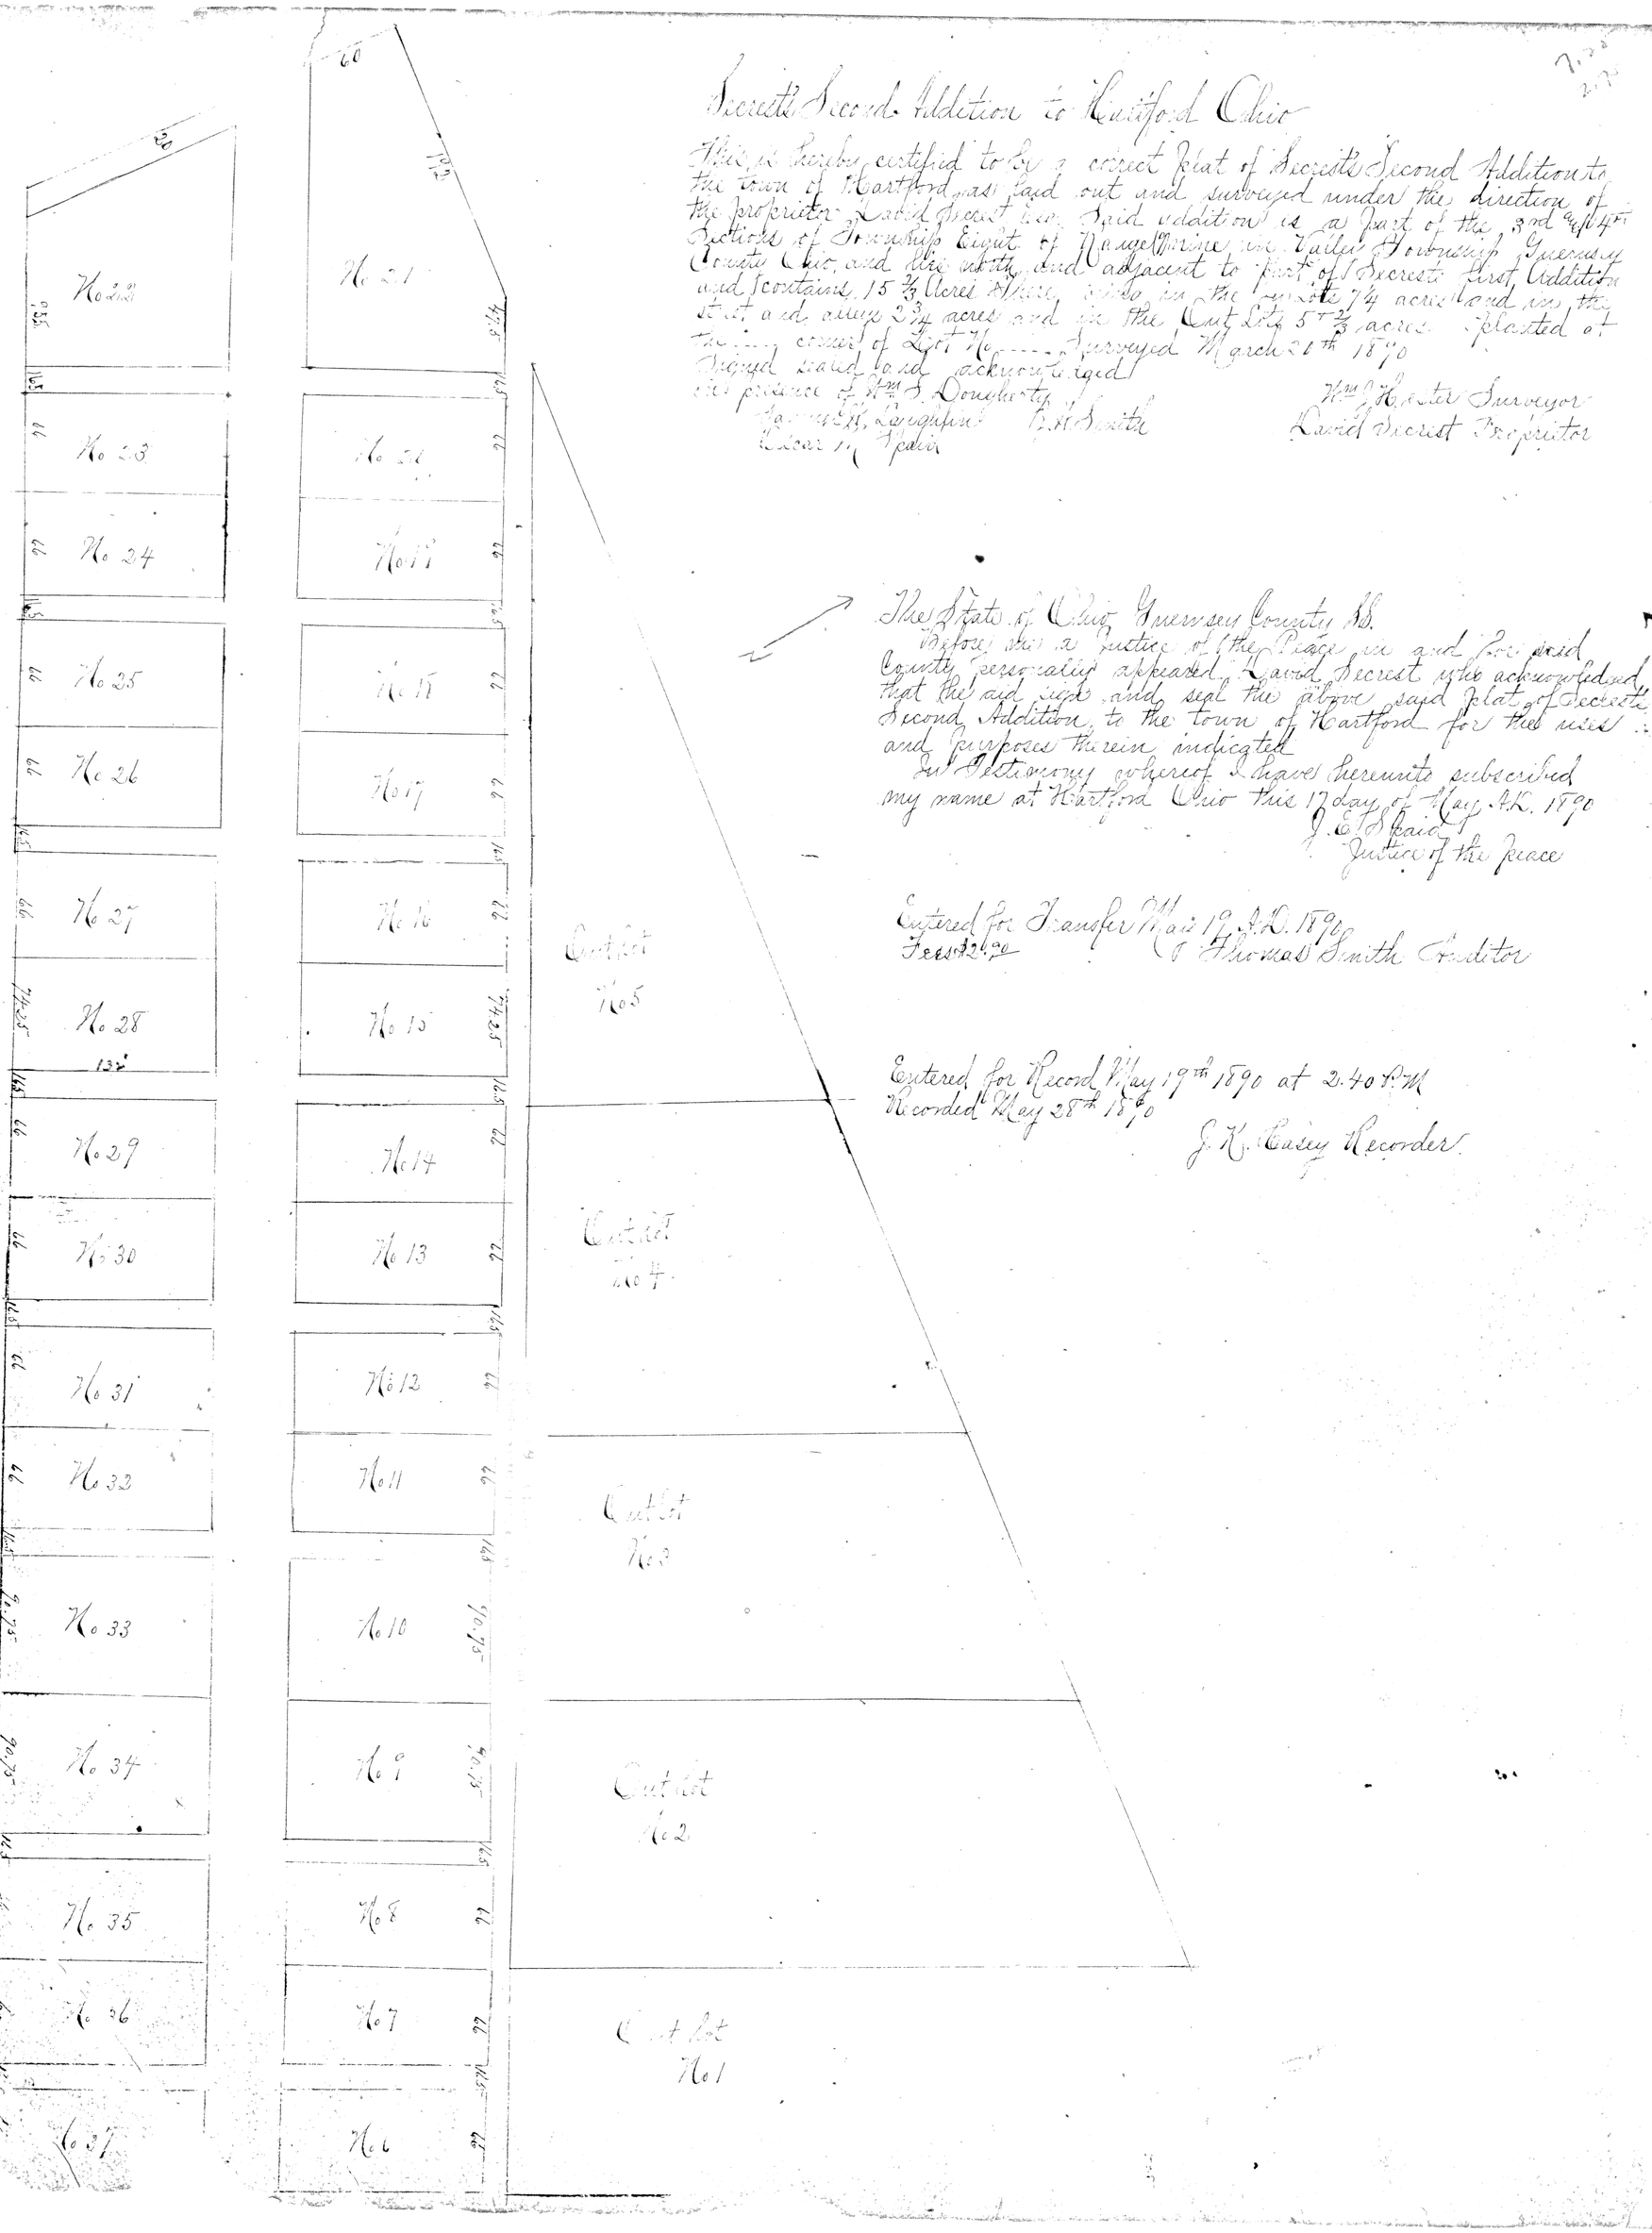

Secrests Second Addition to Hartford Ohio

This is hereby certified to be a correct plat of Secrests Second Addition to the town of Hartford as laid out and surveyed under the direction of the proprietor. Said Secrest has laid said addition as a part of the 3rd & 4th Sections of Township Eight of Range Nine in Tuller Township Guernsey County Ohio and lies north and adjacent to part of Secrests First Addition and contains 15 2/3 Acres More or less in the NW 7¼ acres and in the SE 4 and also 2 3/4 acres and in the Cut Lots 5 & 2/3 acres platted on the ____ corner of Lot No ____ Surveyed March 21th 1890

Signed sealed and acknowledged
the presence of Wm S. Donehoo
James Laughlin Thomas Smith
Oscar Spahr

Wm Hooster Surveyor
David Secrest Proprietor

The State of Ohio Guernsey County SS.

Before me a Justice of the Peace in and for said County personally appeared David Secrest who acknowledged that he did sign and seal the above said Plat of Secrests Second Addition to the town of Hartford for the uses and purposes therein indicated

In Testimony whereof I have hereunto subscribed my name at Hartford Ohio this 17 day of May A.D. 1890

J. E. Shaid
Justice of the Peace

Entered for Transfer May 19 A.D. 1890
Fees $2.50

Thomas Smith Grantor

Entered for Record May 19th 1890 at 2.40 P.M.
Recorded May 28th 1890

J. K. Casey Recorder