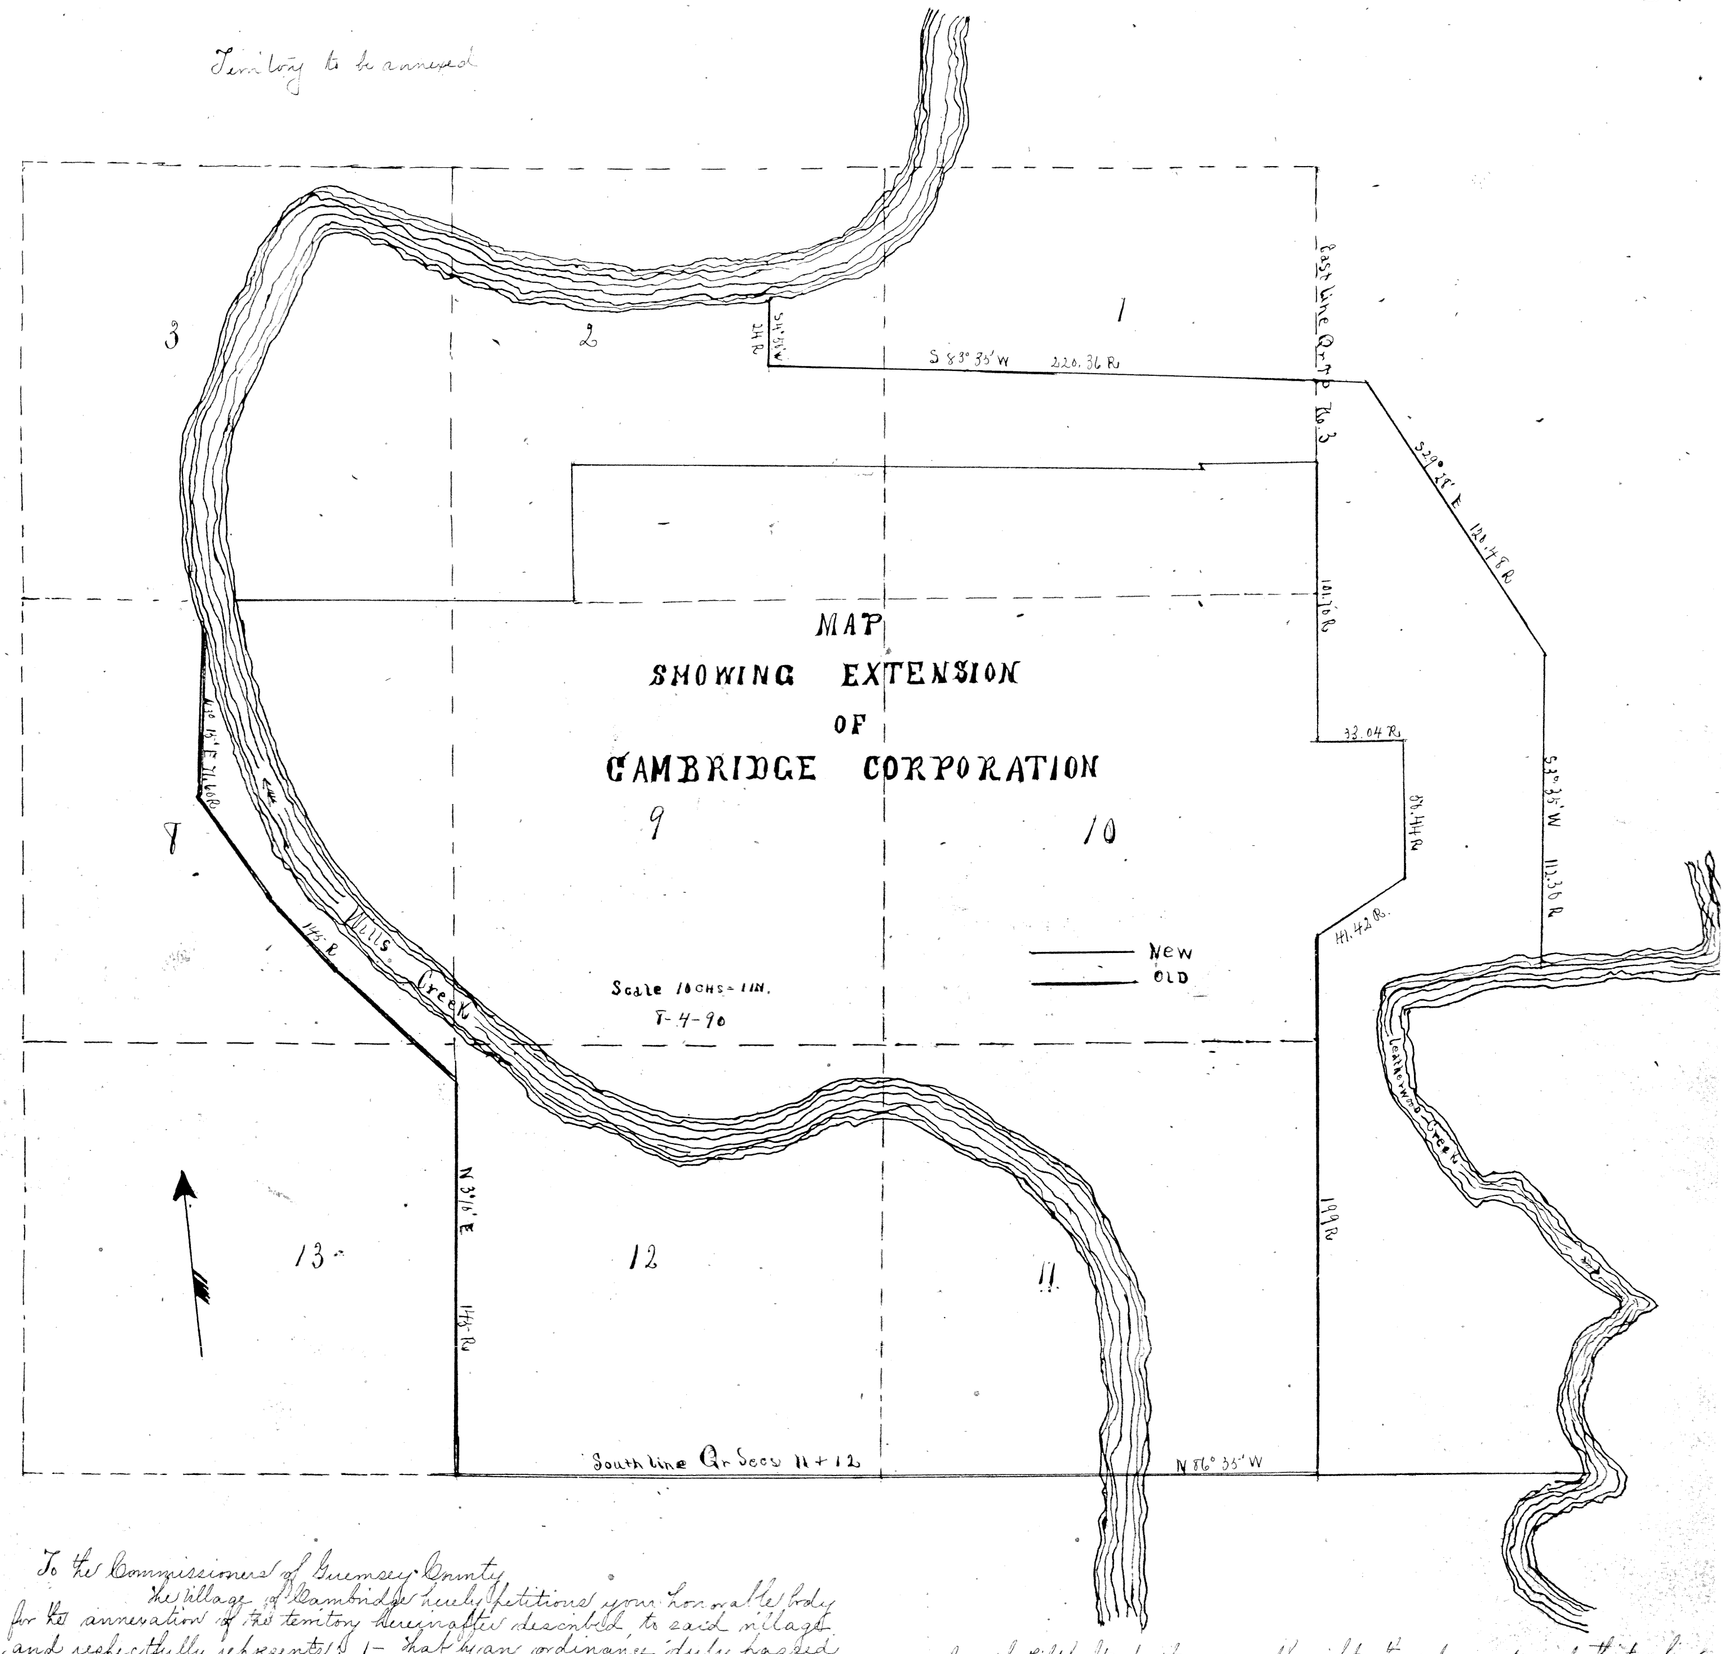

To the Commissioners of Guernsey County

The Village of Cambridge hereby petitions your Honorable body for the annexation of the territory hereinafter described to said village, and respectfully represents 1st That by an ordinance duly passed by the council of said village on the 4th day of August 1890 the territory described as follows was authorized to be annexed thereto, viz:-

All territory contiguous to said village of Cambridge, embraced within the following boundaries, Beginning at the south west corner of lot or quarter section No. 12 in township No. 2 Range No. 3; thence with the west line of said lot or quarter section No. 12, north three degrees and ten minutes east 145 rods to a stake at the south west side of the Coshocton road; thence along the south west side of said road 145 rods to a stake where the road from the west end of Steubenville avenue intersects said Coshocton road; thence north three degrees and fifteen minutes east 71 and 60-100 rods to a stake on the west bank of Wills creek on the north line of lot or quarter section No. 8; thence with said north line eastward across said creek to a stake on the east bank of said creek, said stake being north eighty six degrees, and fifty minutes west 131 and 60-100 rods from the east line of the Cleveland & Marietta Railway; thence along the east bank of said creek with its meanderings to a point on the east bank of said creek 39 and 76-100 rods in a south easterly direction from the center line of the bridge on the Cleveland & Marietta Railway known as No. 7; thence south four degrees and fifty minutes west 24 rods to a stake in the center of the road known as the continuation of north Fifth Street; thence south eighty three degrees and thirty five minutes east 220 and 36-100 rods to a stake on the lands of S. B. Black, said stake being 24 feet east of the center of what is known as the Newcomerstown road; thence south twenty nine degrees and twenty eight minutes east 120 and 48-100 rods to a stake in the center of the Steubenville road; thence south three degrees and thirty five minutes west with the east line of the Childrens Home lands 112 and 30-100 rods to the center of Leatherwood Creek; thence down with the meanderings of said creek following its center line to a point in the center of said creek 48 and 60-100 rods eastward of the center line of the bridge of the Central Ohio Division of the Baltimore and Ohio Railroad across the same; thence north eighty six degrees and thirty five minutes west to the place of beginning. 2d That the plat accompanying this petition and marked "Territy to be annexed" is an accurate map of such territory.

Village of Cambridge
By E. H. Mathews
Its Agent and Atty.

Entered June 1st 1891 at 3.30 PM.
Recorded " 4 " 1891. Attest: J. K. Jersey Rec'der

See page 19 for Commissioners Proceedings.